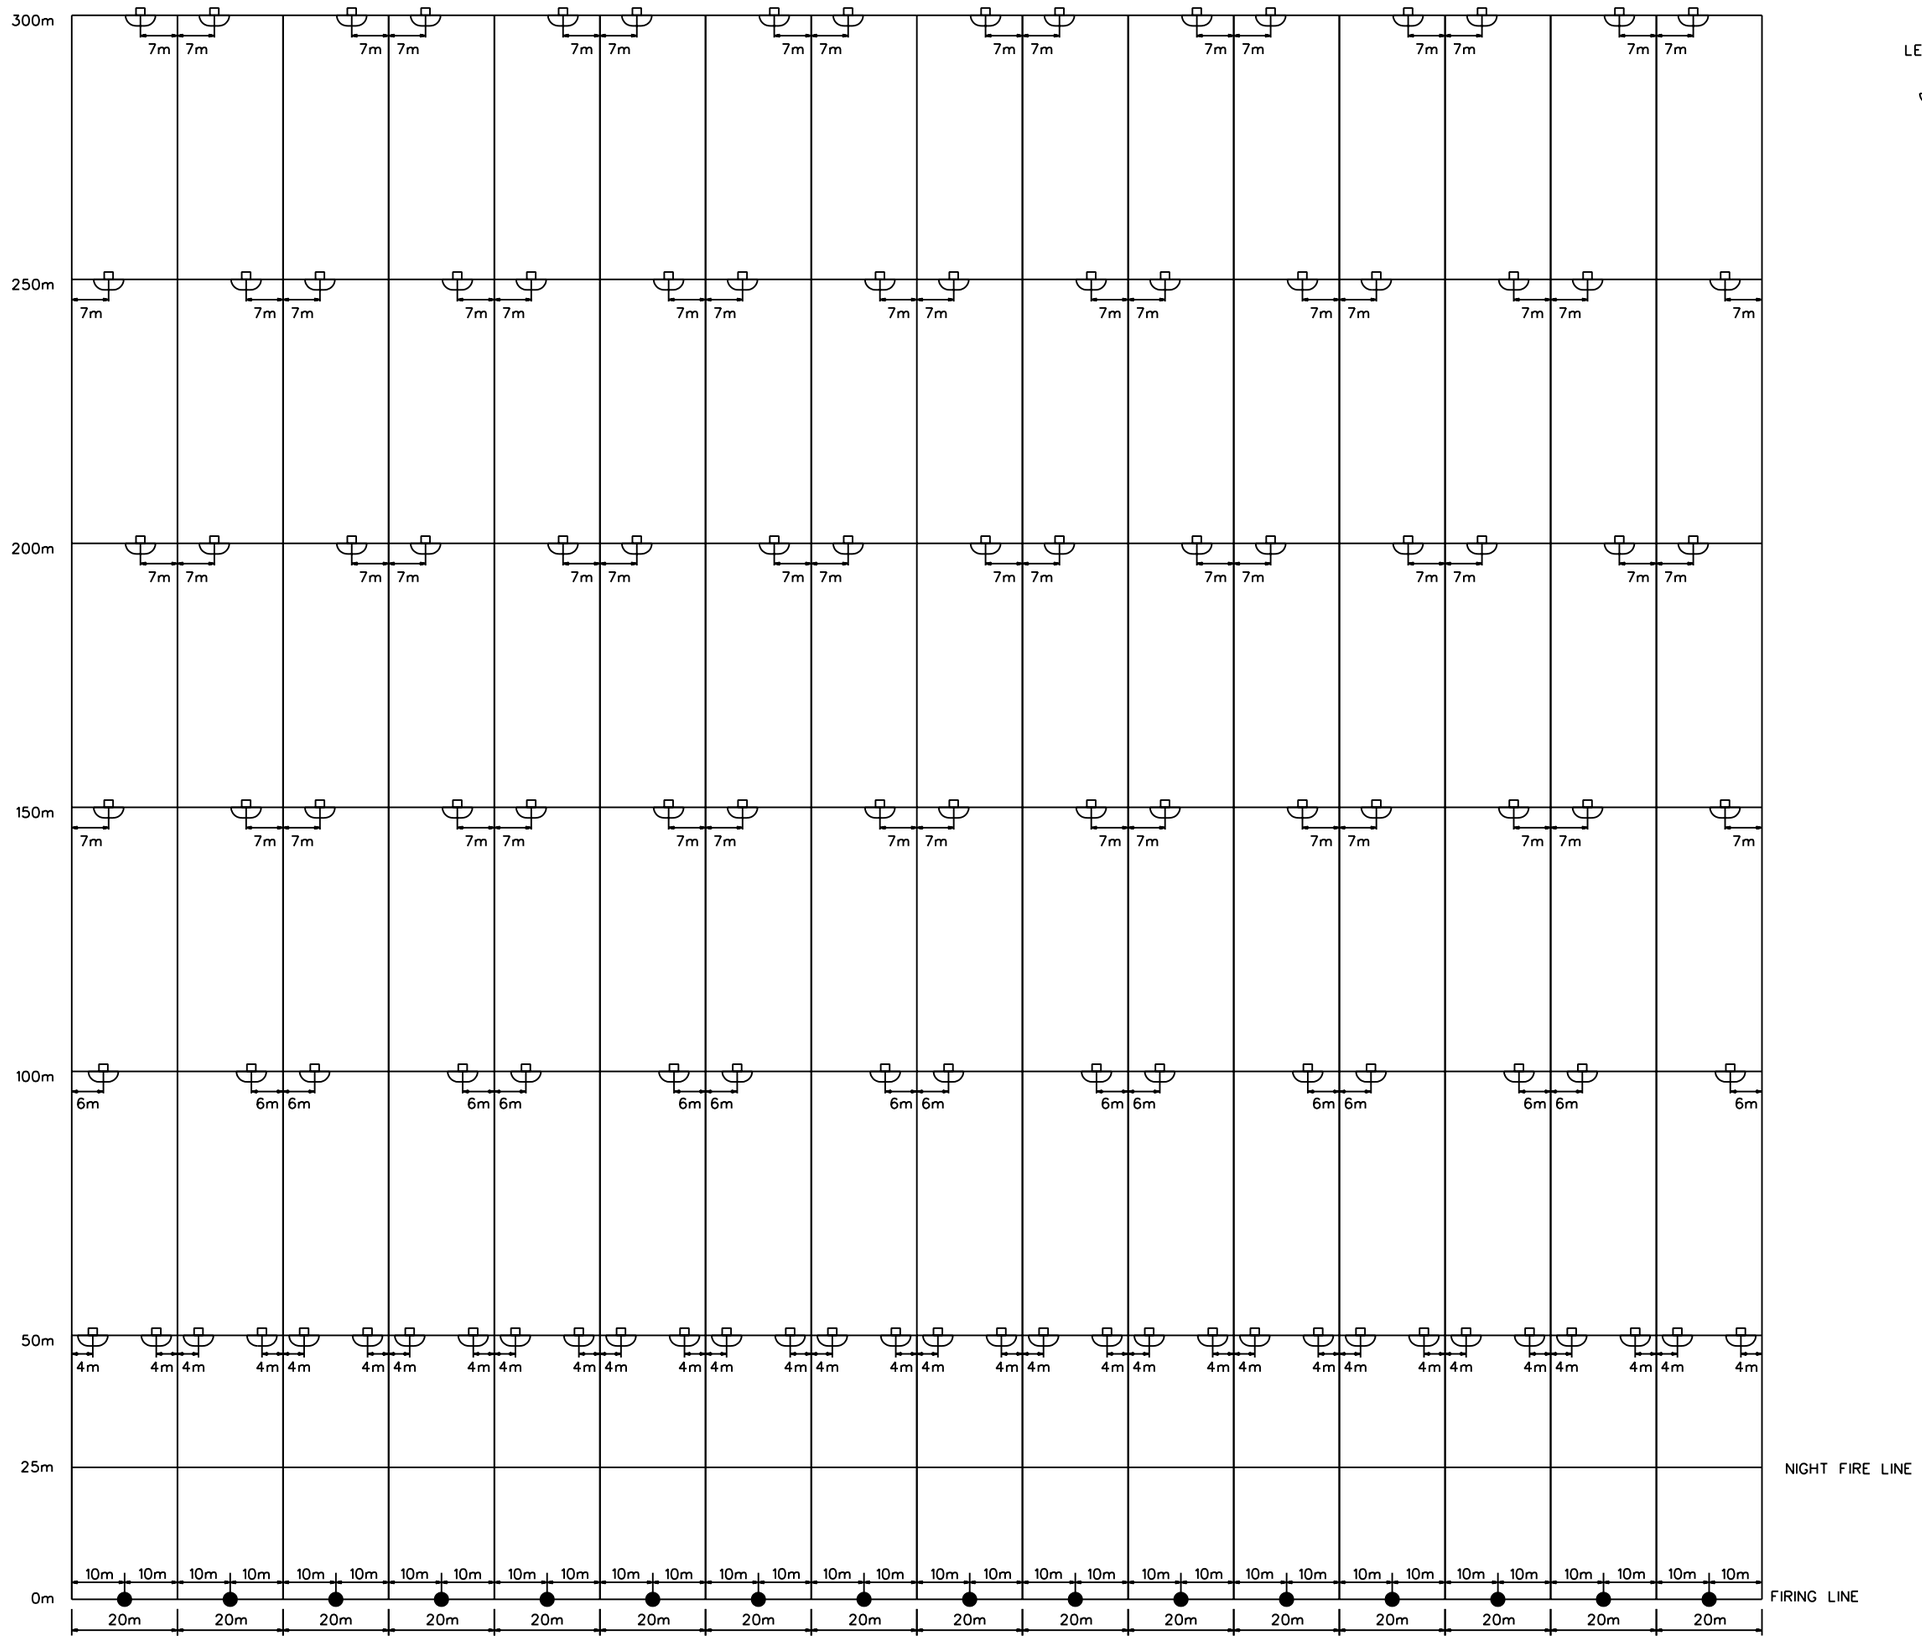

LEGEND

STATIONARY INFANTRY TARGET EMPLACEMENT

FOXHOLE

US Army Corps of Engineers

Rev.	Description	Date	Approved

Designed by:
Dwn by:
Ckd by:
Reviewed by:
Submitted by:
Date:
Rev.
Design file no.
Drawing code:
File name:
Plot date:
Plot scale:

U. S. ARMY ENGINEERING AND SUPPORT CENTER, HUNTSVILLE
HUNTSVILLE, ALABAMA

15 APR. 2005

RANGE AND TRAINING LAND PROGRAM
STANDARD DESIGN MANUAL

FCC- 17805
AUTOMATED RECORD FIRE RANGE

Sheet reference number:
ARF-C-01

Sheet of