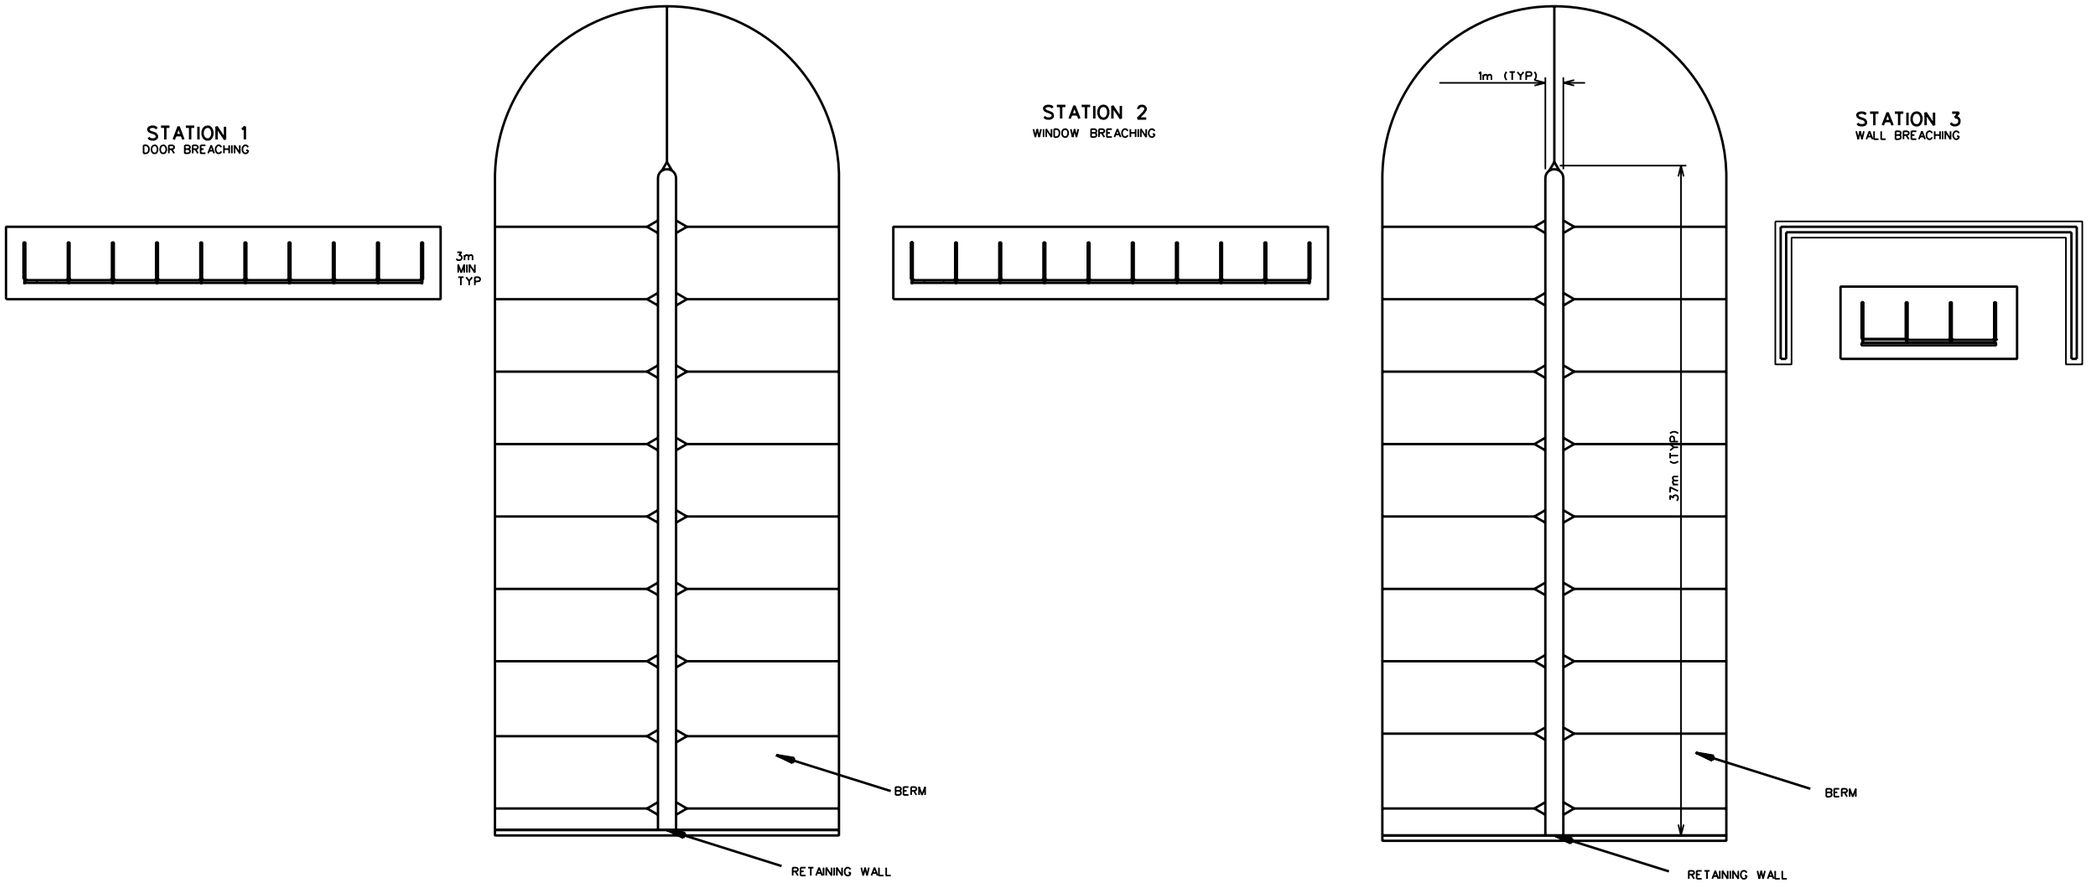

BREACH FACILITY - PLAN VIEW

SCALE : N.T.S.

NOTES:

1. BERMS ARE TO BE 3m HIGH AND 1m WIDE ON TOP
2. SLOPE OF BERMS VARIES DEPENDING UPON SOIL CONDITIONS

US Army Corps of Engineers

Rev. *	Description	Date	Approved

Designed by: | Date: | Rev.
Dwn by: | Ckd by: | Design file no.
Reviewed by: | Drawing code:
Submitted by: | File name: | Plot scale: | Plot date:

U.S. ARMY ENGINEERING AND SUPPORT CENTER, HUNTSVILLE
HUNTSVILLE, ALABAMA

15 APR 2005

RANGE AND TRAINING LAND PROGRAM
STANDARD DESIGN MANUAL

FCC- 17904
BREACH FACILITY
SITE LAYOUT

Sheet reference number:
BCH-C-01

Sheet 1 of