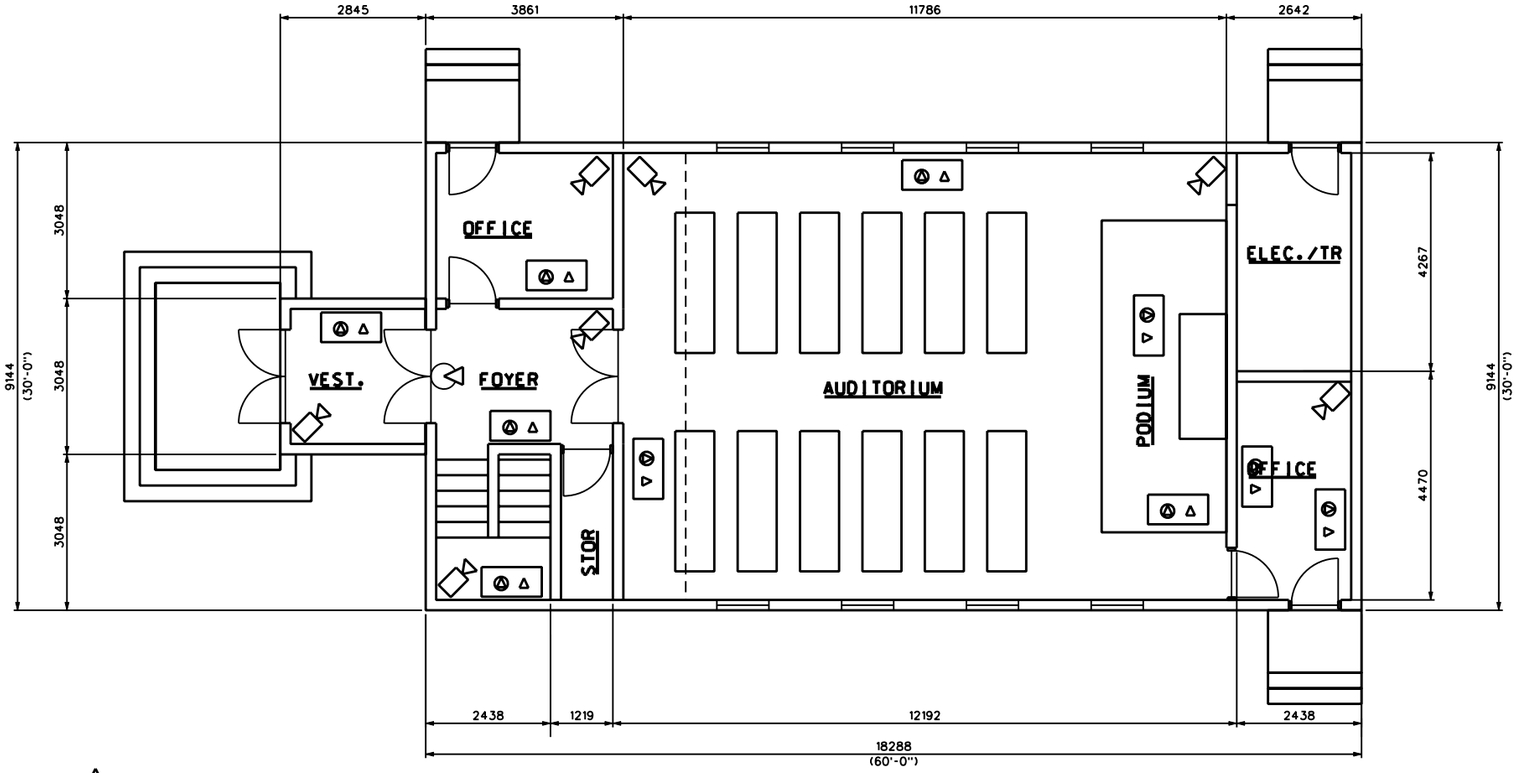

FLOOR PLAN

SCALE: 1: 50

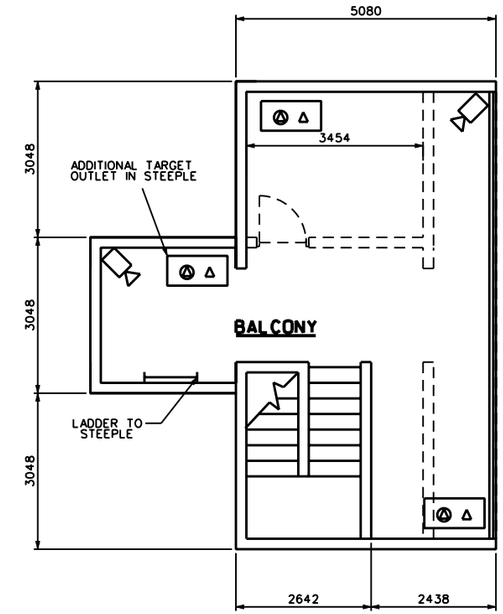

BALCONY PLAN

SCALE: 1: 50

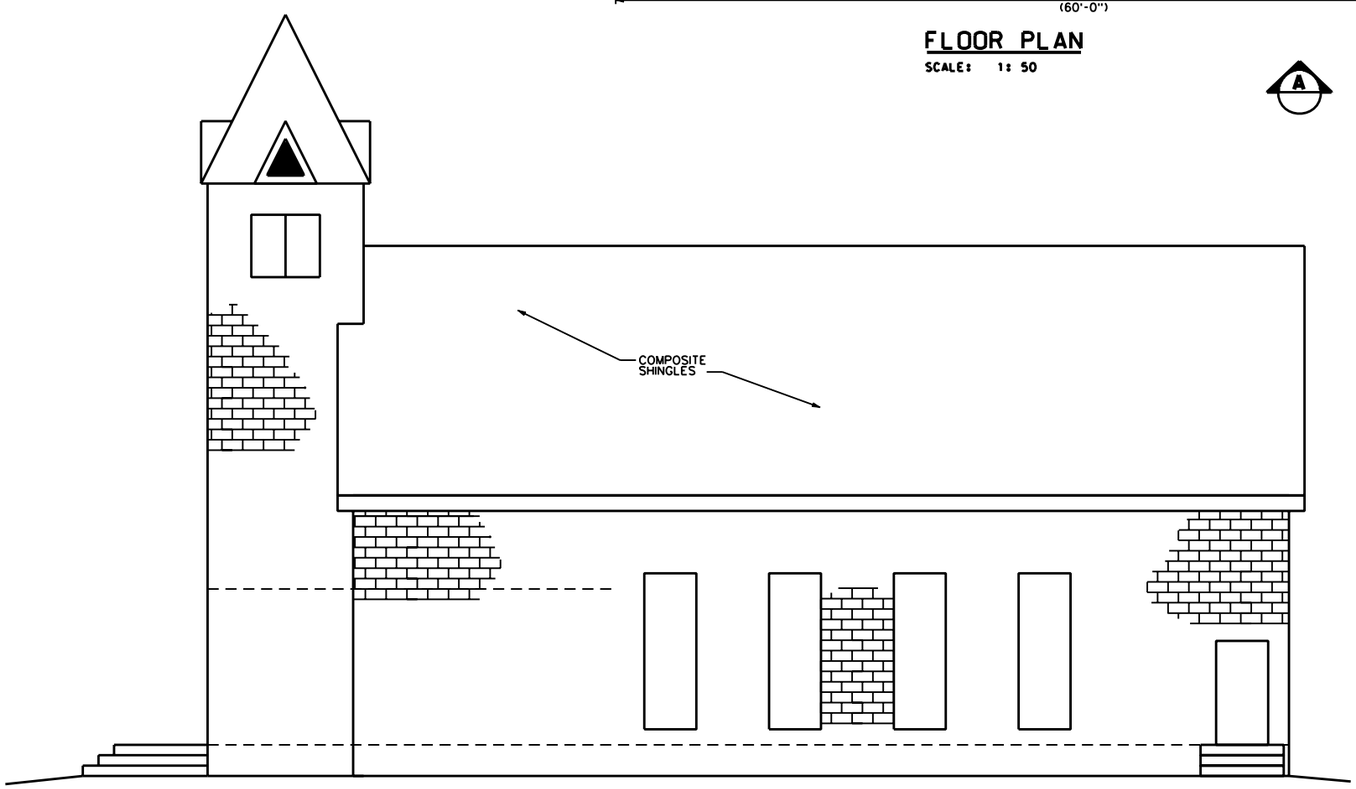

ELEVATION A

SCALE: 1: 50

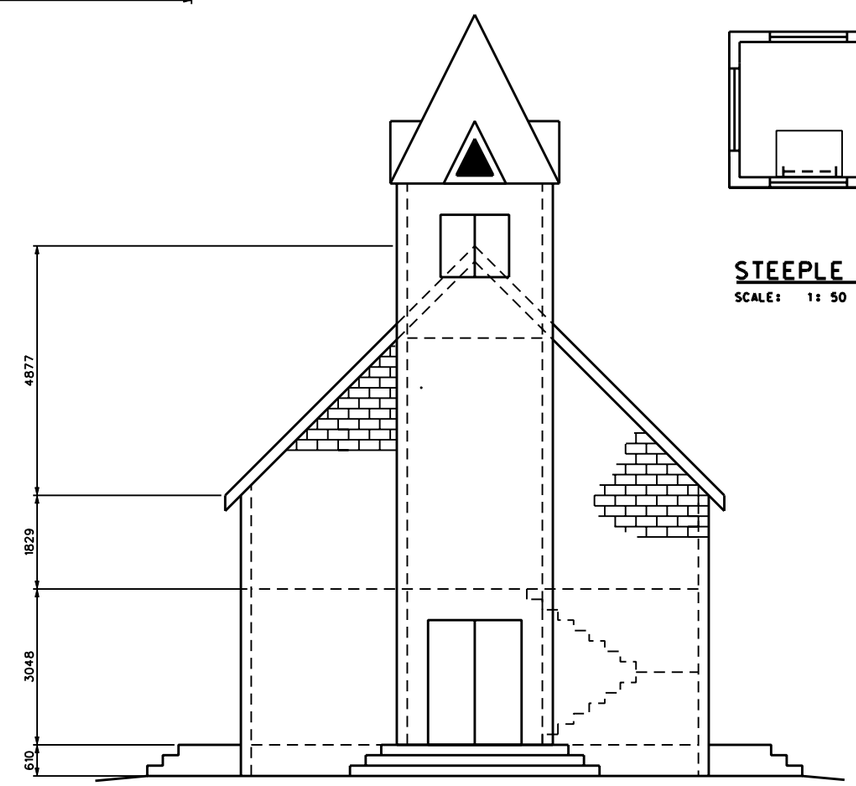

ELEVATION B

SCALE: 1: 50

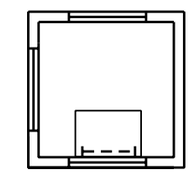

STEEPLE PLAN

SCALE: 1: 50

1:50 1000 500 0 1000 2000

ALL DIMENSIONS ARE IN MILLIMETERS (mm) UNLESS OTHERWISE NOTED

US Army Corps of Engineers

Rev.	Description	Date	Approved
*			

Designed by: | Date: | Rev.
Dwn by: | Ckd by: | Design file no.
Reviewed by: | Drawing code:
Submitted by: | File name: / Plot date: / Plot scale:

U. S. ARMY ENGINEERING AND SUPPORT CENTER, HUNTSVILLE
HUNTSVILLE, ALABAMA

1 JUL 2008

RANGE AND TRAINING LAND PROGRAM
STANDARD DESIGN MANUAL

COLLECTIVE TRAINING FACILITY
CHURCH
PLANS AND ELEVATIONS

Sheet reference number:
CTF-10