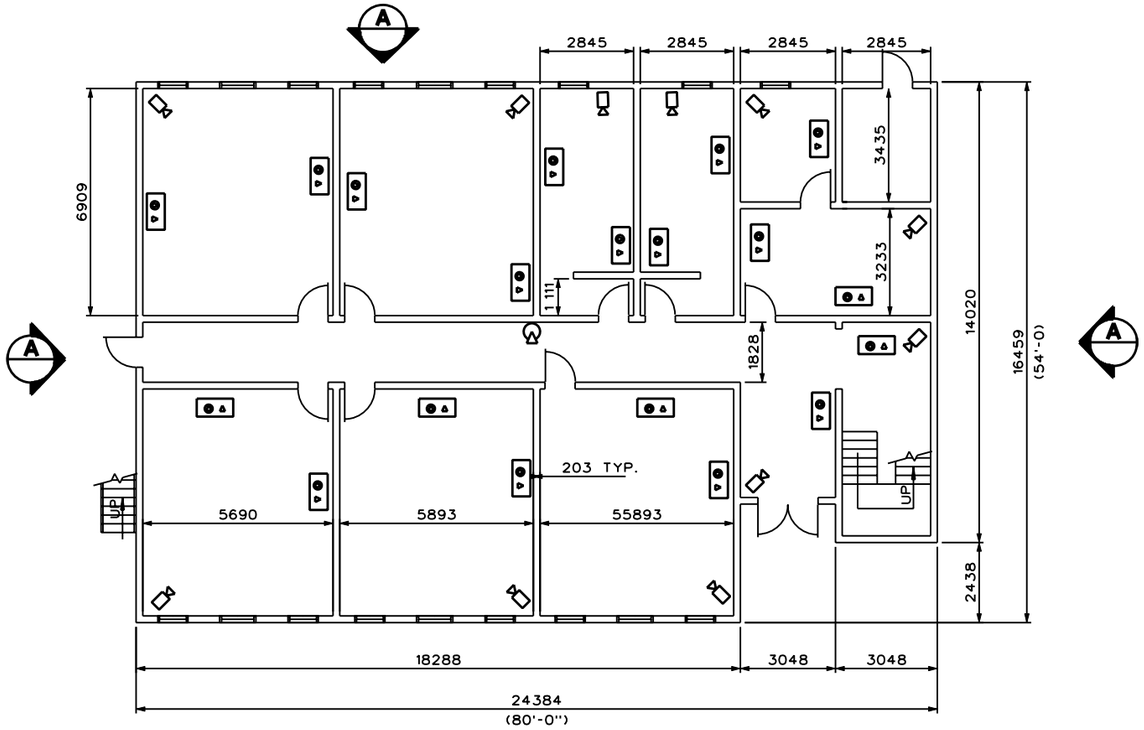

FIRST FLOOR PLAN

SCALE: N.T.S.

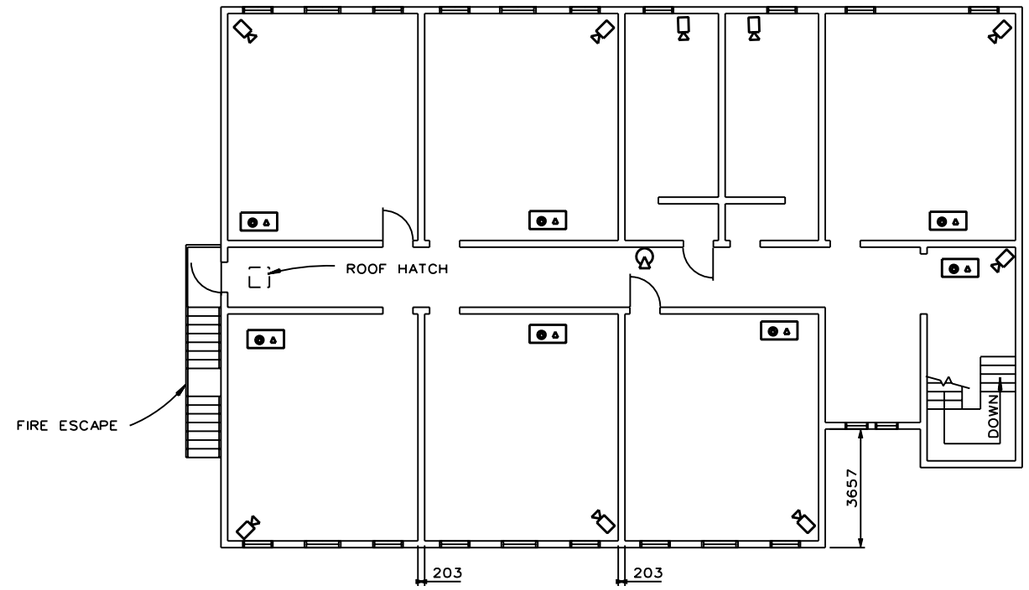

SECOND FLOOR PLAN

SCALE: N.T.S.

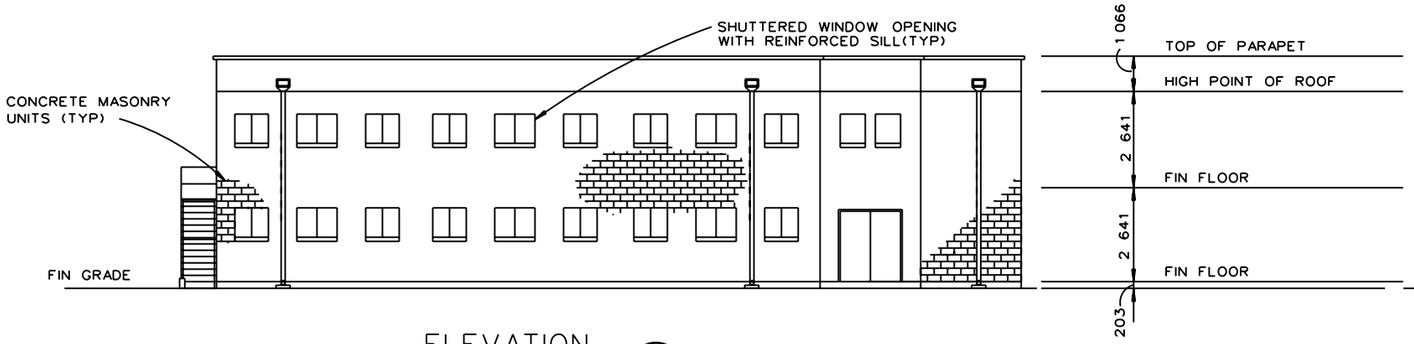

ELEVATION A

SCALE: 1:50

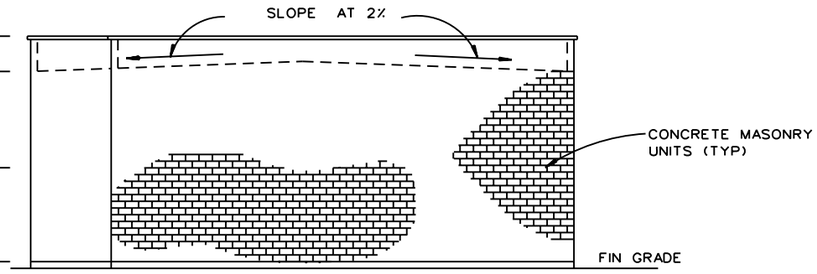

ELEVATION B

SCALE: 1:50

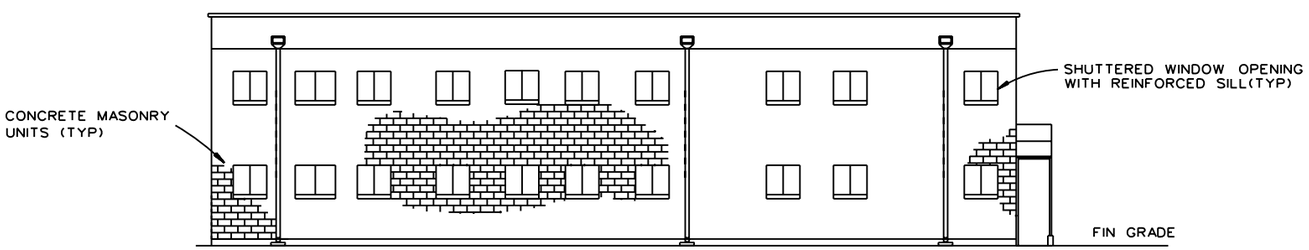

ELEVATION C

SCALE: 1:50

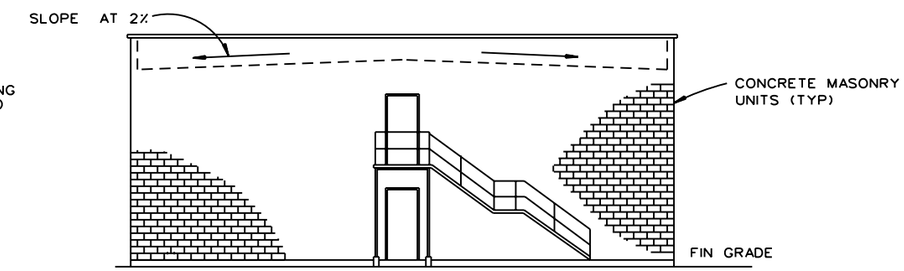

ELEVATION D

SCALE: 1:50

ALL DIMENSIONS ARE IN MILLIMETERS (mm) UNLESS OTHERWISE NOTED

US Army Corps of Engineers

Rev.	Description	Date	Approved

Designed by: | Date: | Rev.
Dwn by: | Ckd by: | Design file no.
Reviewed by: | Drawing code: STD 179-23-01
Submitted by: | File name: STD A33.DGN
Plot date:
Plot scale:

U. S. ARMY ENGINEERING AND SUPPORT CENTER, HUNTSVILLE
HUNTSVILLE, ALABAMA

1 JUL 2008

RANGE AND TRAINING LAND PROGRAM
STANDARD DESIGN MANUAL
COLLECTIVE TRAINING FACILITY
SCHOOL
PLANS AND ELEVATIONS

Sheet reference number:
CTF-15