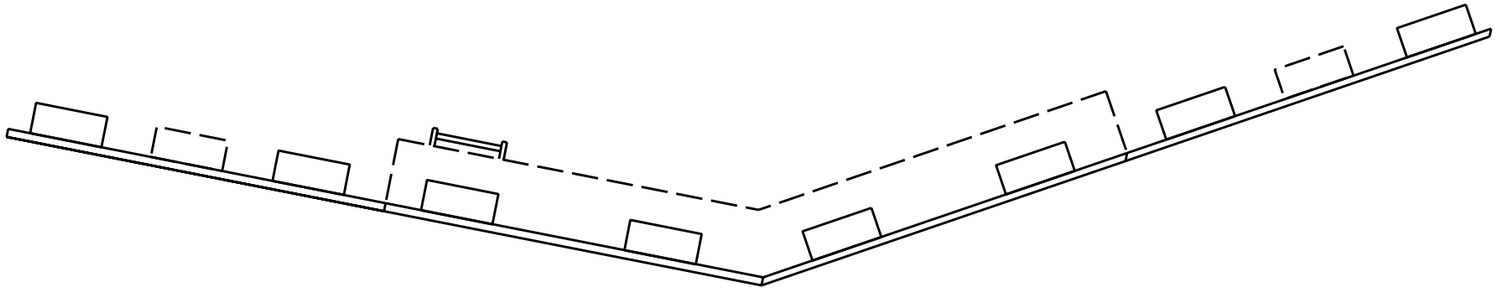

**PLAN**
SCALE : NTS

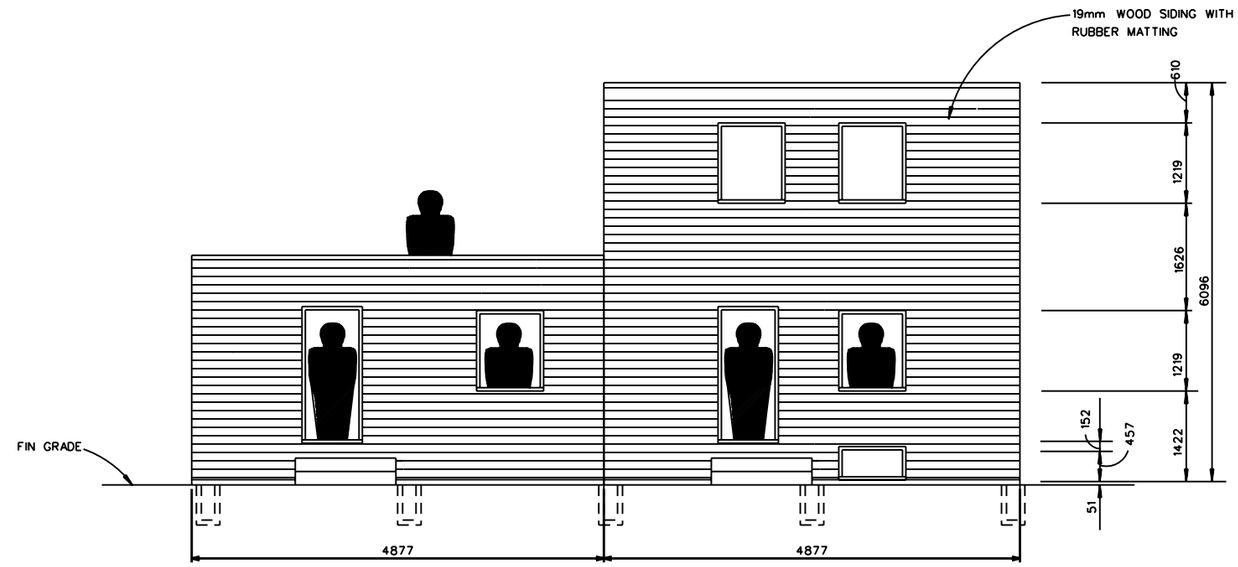


**ELEVATION**
SCALE : N.T.S.

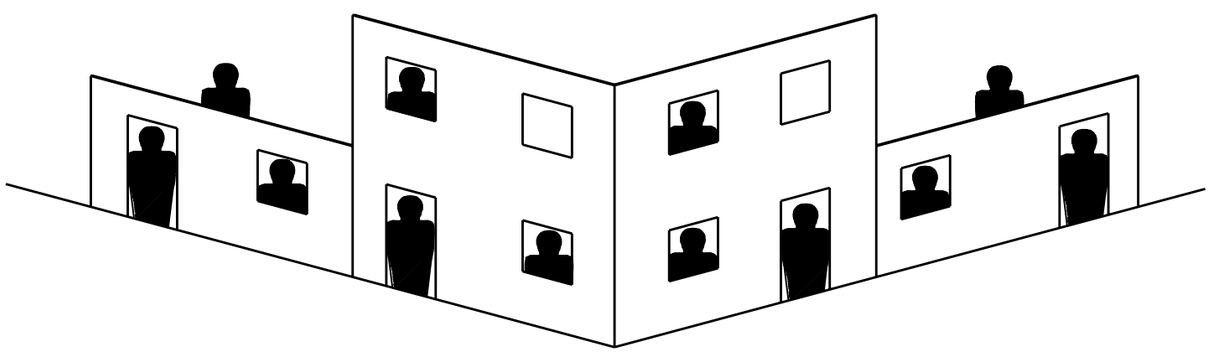

**ISOMETRIC**
SCALE : NTS

US Army Corps of Engineers

| Rev. | Description | Date | Approved |
|---|---|---|---|
| | | | |

Designed by: | Date: | Rev.
Dwn by: | Ckd by: | Design file no.
Reviewed by: | Drawing code:
Submitted by: | File name: / Plot date: / Plot scale:

U. S. ARMY ENGINEERING AND SUPPORT CENTER, HUNTSVILLE
HUNTSVILLE, ALABAMA

17 AUG 2005

RANGE AND TRAINING LAND PROGRAM
STANDARD FACADE

FACADE 1

Sheet reference number:
DMC-A-01

Sheet of