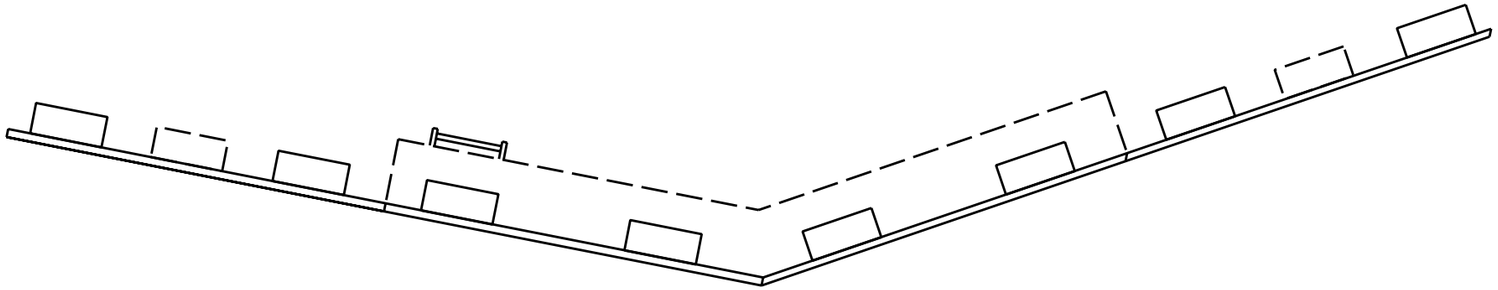

PLAN
SCALE : NTS

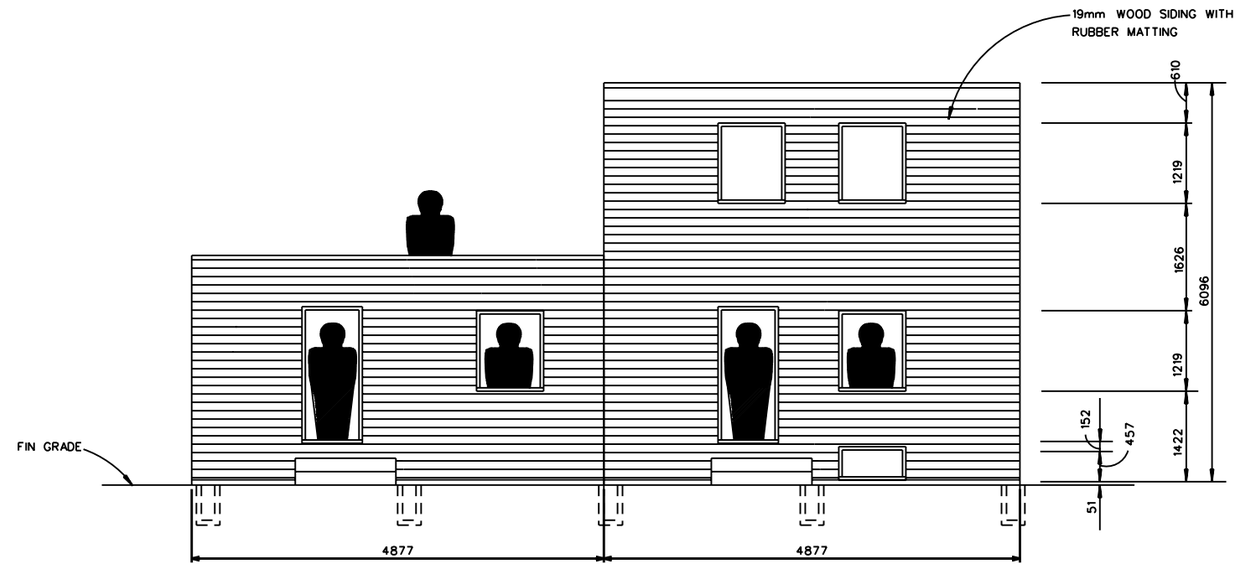

ELEVATION
SCALE : N.T.S.

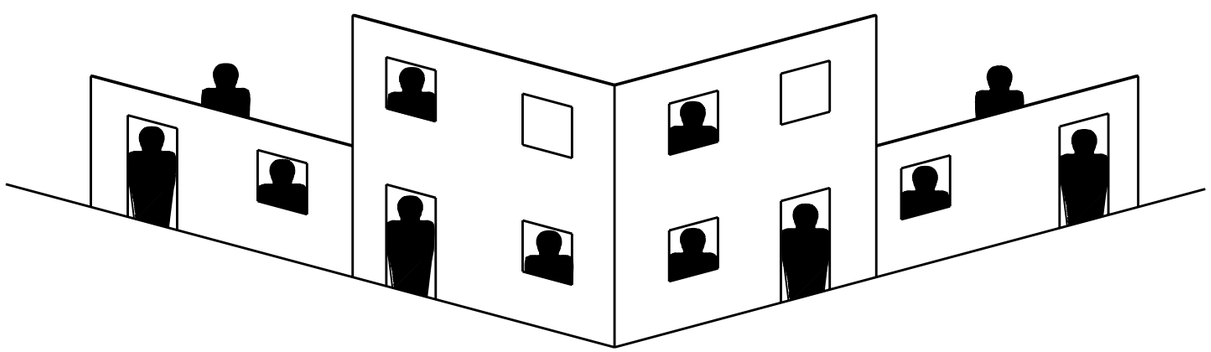

ISOMETRIC
SCALE : NTS

US Army Corps of Engineers

Rev.	Description	Date	Approved

Designed by: | Date: | Rev.
Dwn by: | Ckd by: | Design file no.
Reviewed by: | Drawing code:
Submitted by: | File name: / Plot date: / Plot scale:

U. S. ARMY ENGINEERING AND SUPPORT CENTER, HUNTSVILLE
HUNTSVILLE, ALABAMA

17 AUG 2005

RANGE AND TRAINING LAND PROGRAM
STANDARD FACADE

FACADE 1

Sheet reference number:
DMT-A-01

Sheet of