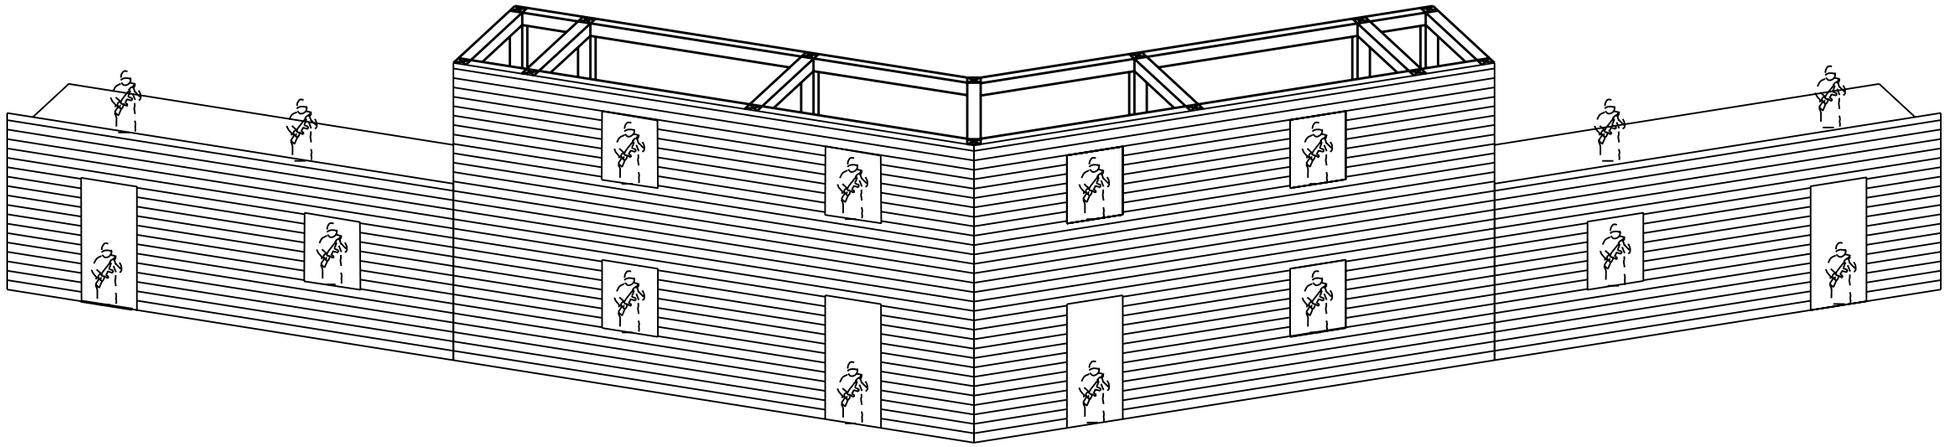

ISOMETRIC VIEW

SCALE : N.T.S.

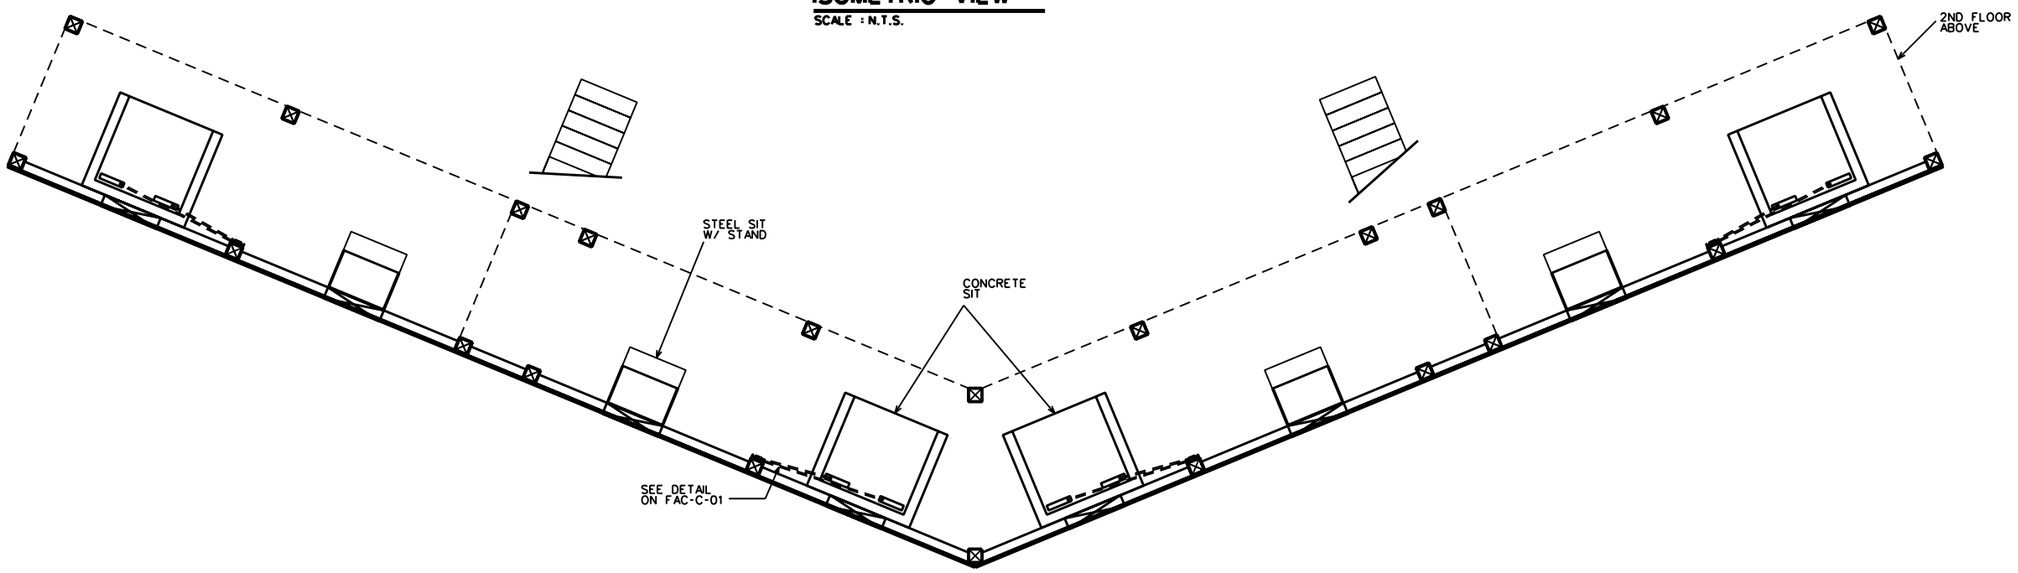

NOTE:

1. MINIMUM SHEATHING FOR FACADE IS 3/4" TREATED PLYWOOD SIDING
2. SEE FAC-A-02 AND FAC-A-01 FOR INFORMATION NOT SHOWN

FIRST FLOOR PLAN

SCALE : N.T.S.

US Army Corps of Engineers

Rev. #	Description	Date	Approved

Designed by: | Date: | Rev.
Dwn by: | Ckd by: | Design file no.
Reviewed by: | Drawing code:
Submitted by: | File name: | Plot date: | Plot scale:

U. S. ARMY ENGINEERING AND SUPPORT CENTER, HUNTSVILLE
HUNTSVILLE, ALABAMA

1 NOV 2006

RANGE AND TRAINING LAND PROGRAM
STANDARD DESIGN MANUAL

FACADE
DOUBLE FACADE

Sheet reference number:
FAC-A-03