OBJECTIVE B

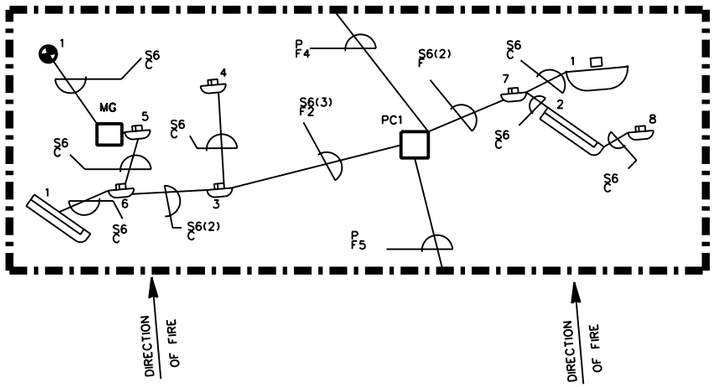

OBJECTIVE C

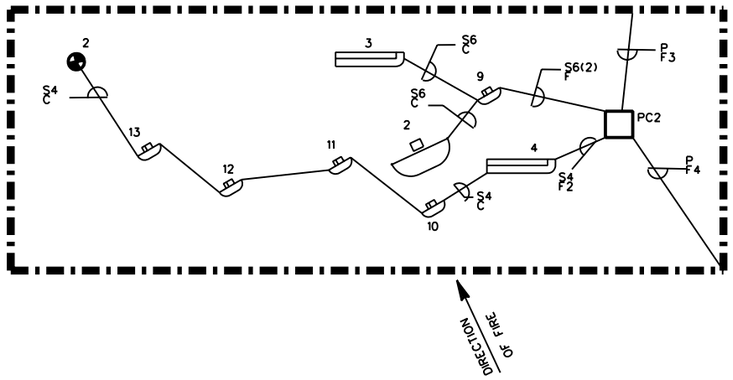

OBJECTIVE D

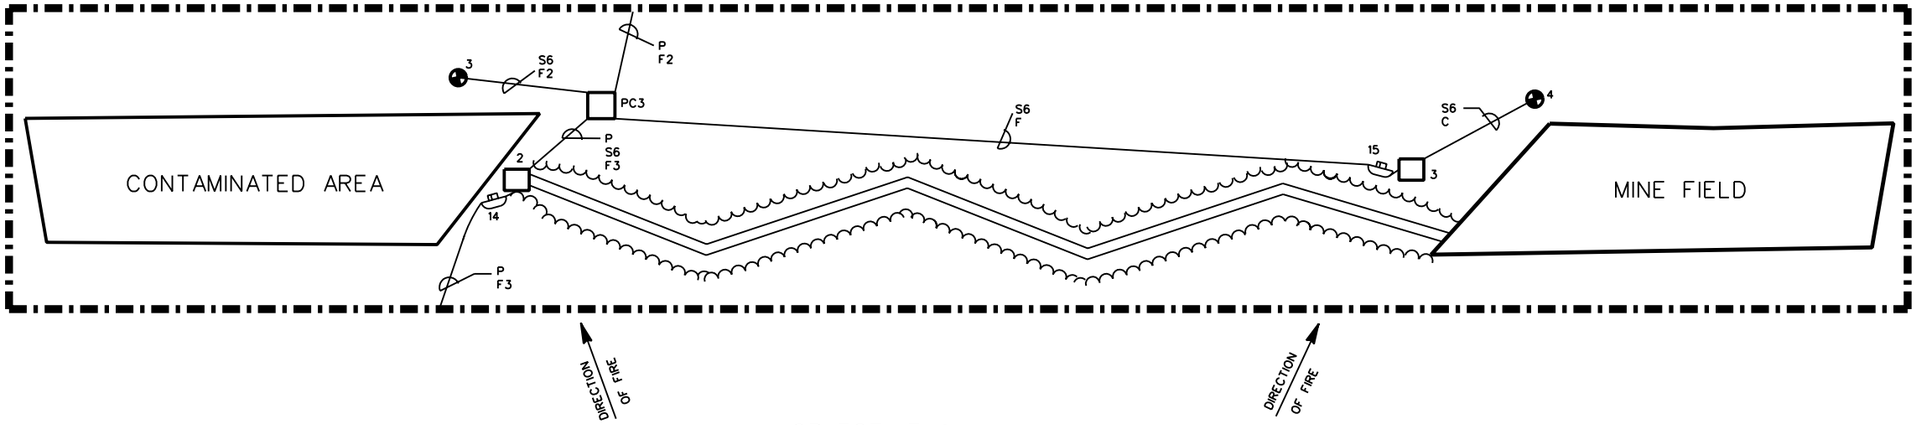

OBJECTIVE A

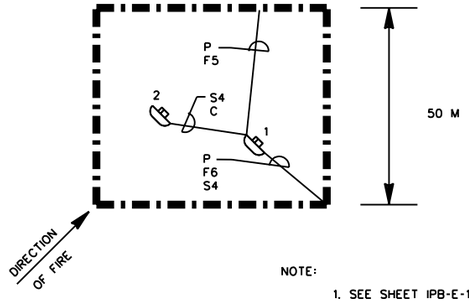

NOTE:

1. SEE SHEET IPB-E-1 FOR LEGEND.

US Army Corps of Engineers

Rev. *	Description	Date	Approved

Designed by: | Date: | Rev.
Dwn by: | Ckd by: | Design file no.
Reviewed by: | Drawing code:
Submitted by: | File name: Plot date: Plot scale:

U. S. ARMY ENGINEERING AND SUPPORT CENTER, HUNTSVILLE
HUNTSVILLE, ALABAMA

15 APR. 2005

RANGE AND TRAINING LAND PROGRAM
STANDARD DESIGN MANUAL

FCC= 17897
INFANTRY PLATOON BATTLE COURSE
ELECTRICAL POWER AND DATA LAYOUT

Sheet reference number:
IPB-E-02

Sheet of