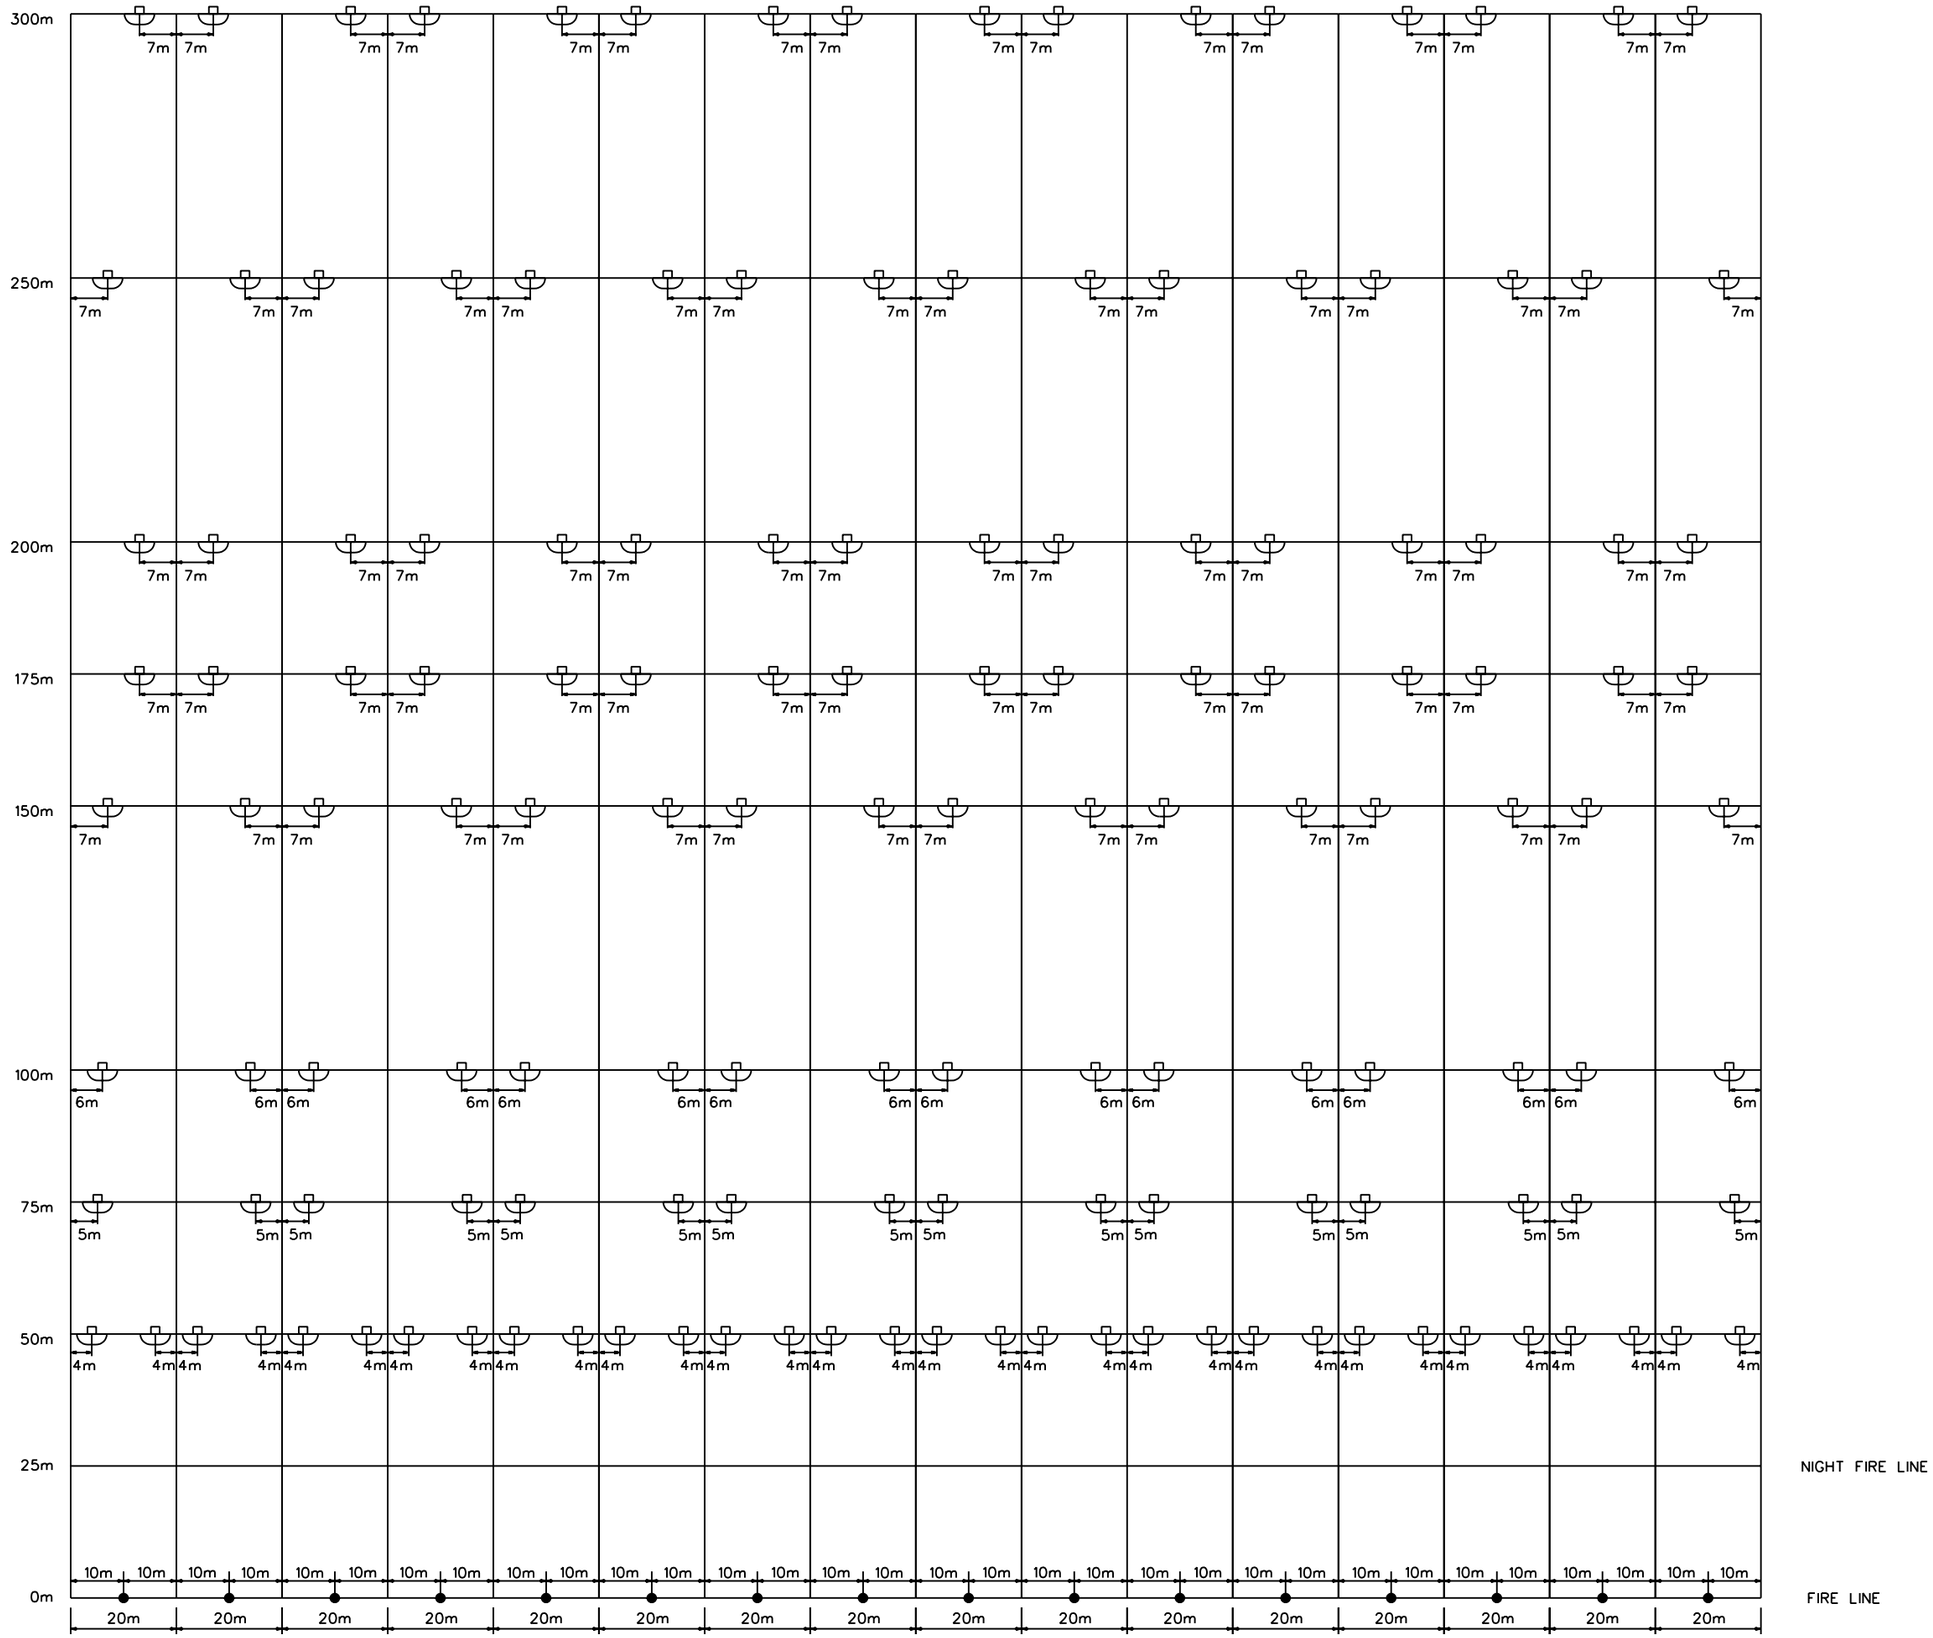

LEGEND

STATIONARY INFANTRY TARGET EMPLACEMENT

● FOXHOLE

US Army Corps of Engineers

Rev #	Description	Date	Approved

Designed by: | Date: | Rev.

Dwn by: | Ckd by: | Design file no.

Reviewed by: | Drawing code:

Submitted by: | File name: Plot date: Plot scale:

U. S. ARMY ENGINEERING AND SUPPORT CENTER, HUNTSVILLE
HUNTSVILLE, ALABAMA

15 APR, 2005

RANGE AND TRAINING LAND PROGRAM
STANDARD DESIGN MANUAL

FCC= 17806
MODIFIED RECORD FIRE RANGE

Sheet reference number:
MRF-C-01

Sheet of