ROCK LINED CHANNEL

NOTES:

1. ROCK LINED CHANNEL WILL BE CUT TO A DEPTH OF 2 FEET AND LINED WITH A NON-WOVEN GEOTEXTILE MATERIAL PRIOR TO PLACEMENT OF TYPE III ROCK RIPRAP AT A THICKNESS OF 1 FOOT.

2. ALL SLOPES SHALL BE CUT TO A 2:1 GRADE TILL SLOPE IS DAYLIGHTED.

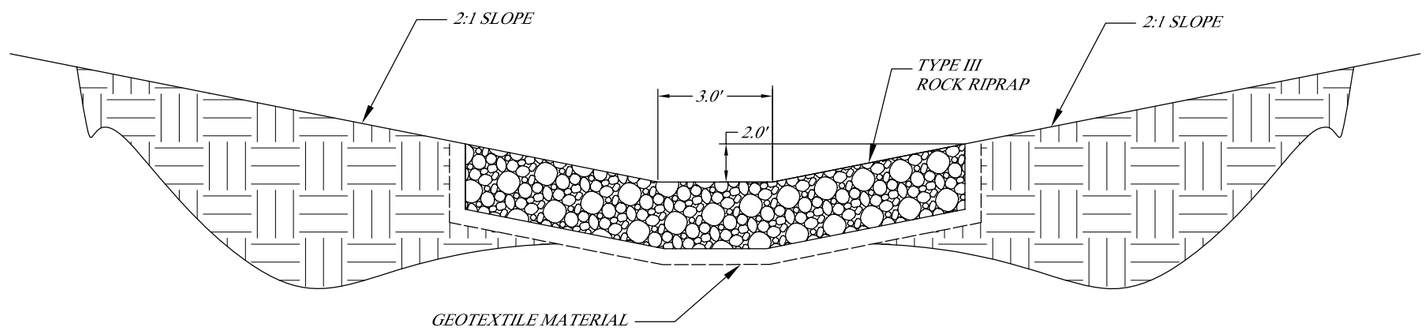

9C0520000001K2-022-0	
STANDARD DWG. NO.	
DATE: 11/2006	SHEET 22 OF 24

REVISIONS		
DATE	APPROVED	TITLE

		Date
Designed	S.J. Blackston	11/2006
Drawn	S.J. Blackston	11/2006
Checked	CEJ/GMG	11/2006
Approved	G.M. GRIMM	11/2006

MILITARY ENVIROMENTAL TECHNOLOGY DEMO CENTER
ABERDEEN TEST CENTER

ENVIRONMENTAL QUALITY TECHNOLOGY PROGRAM, A(2.5.E) SUSTAINABLE ARMY LIVE-FIRE RANGE DESIGN AND MAINTENANCE

TANK TRAIL DESIGN & ACCESS SERVICE ROAD
ROCK LINED CHANNEL

ARMY Environmental Quality Technology Program

File Name:
9C0520000001K2-022-0

Project Designation:
9C0520000001K2

11/2006

Sheet 22 of 24