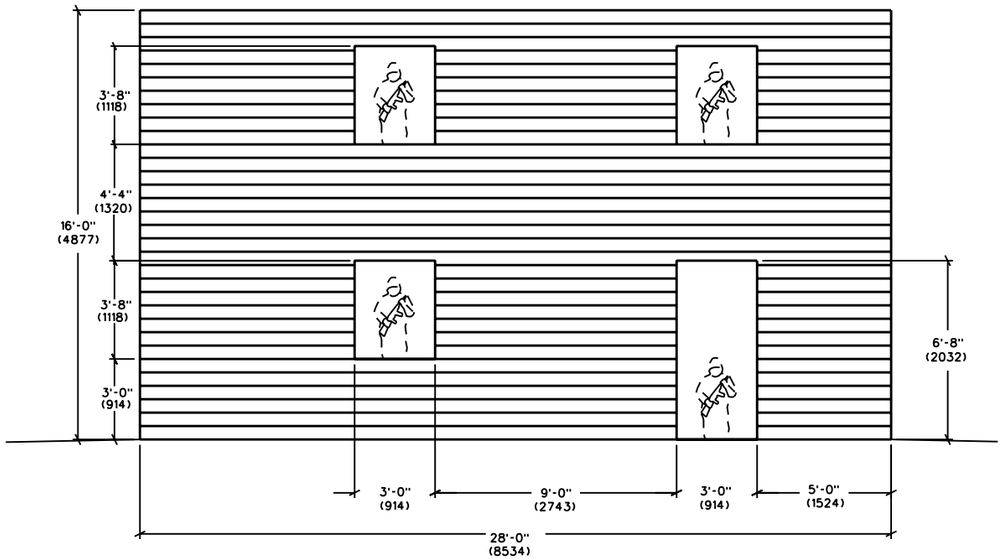

FRONT ELEVATION

SCALE : N.T.S.

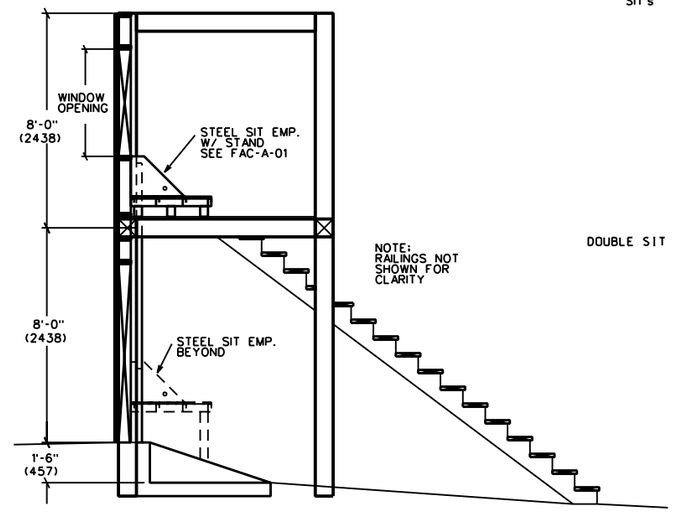

SECTION A

SCALE : N.T.S.

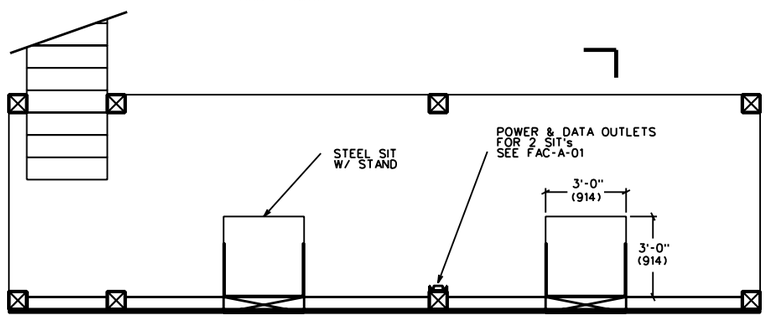

SECOND FLOOR PLAN

SCALE : N.T.S.

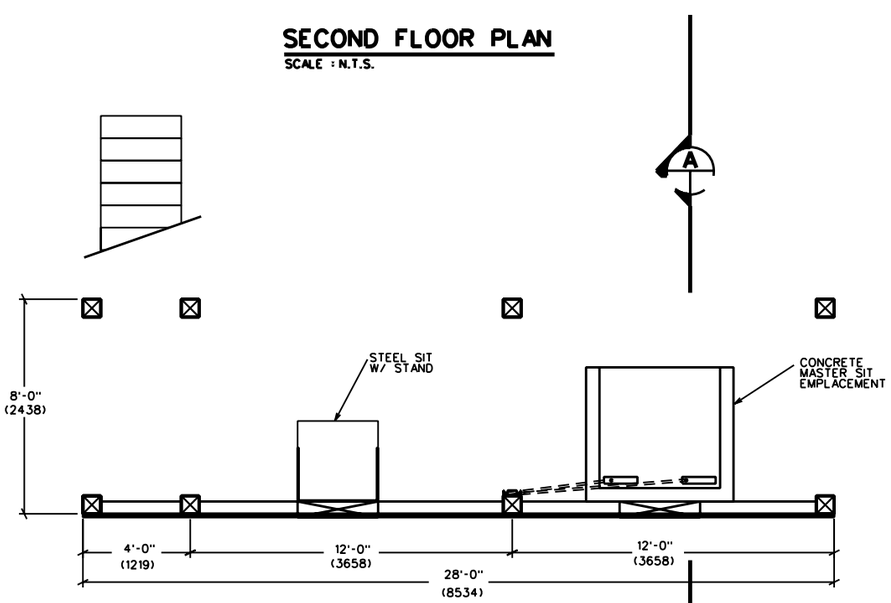

FIRST FLOOR PLAN

SCALE : N.T.S.

NOTE:

PROVIDE 6mm to 12mm THICK, UV LIGHT AND OZONE RESISTANT, RUBBER MATTING ("LINATEX OZ" OR SIMILAR) ON THE FACE OF FRONT FACADE TO PREVENT SHATTERING OF THE WOOD FROM THE IMPACT OF THE GRENADES. THIS IS IN ADDITION TO A MINIMUM 19mm (3/4") TREATED PLYWOOD SIDING.

SEE FAC-A-01 FOR ADDITIONAL INFORMATION

FRAMING MEMBER SIZES ARE FOR REFERENCE ONLY WALLS AND FOUNDATIONS MUST BE DESIGNED TO LOCAL CONDITIONS (STRUCTURAL AND GEOTECH)

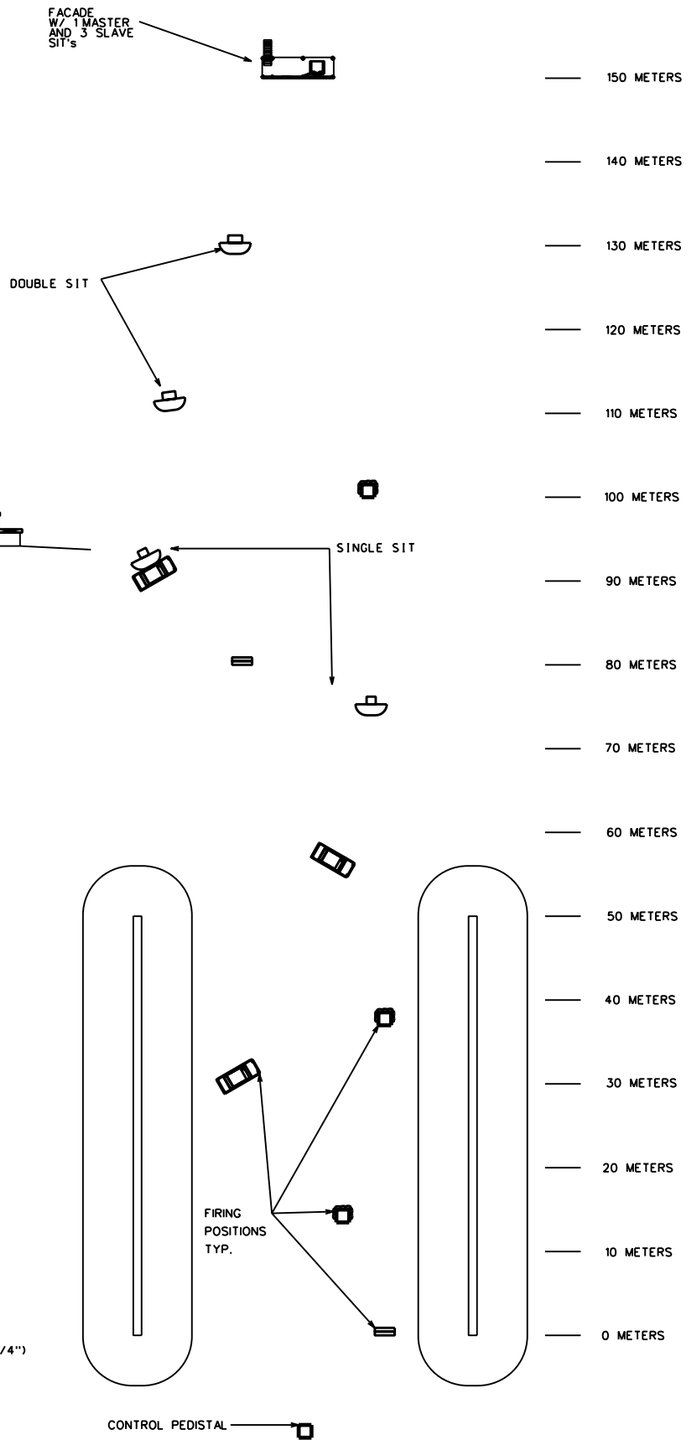

GRENADIER GUNNERY PLAN

SCALE : N.T.S.

US Army Corps of Engineers

Rev.	Description	Date	Approved

Designed by: | Dwn by: | Ckd by: | Reviewed by: | Submitted by: | Date: | Rev.

Design file no.:

Drawing code:

File name:
Plot date:
Plot time:

U. S. ARMY ENGINEERING AND SUPPORT CENTER, HUNTSVILLE
HUNTSVILLE, ALABAMA

1 NOV 2006

RANGE AND TRAINING LAND PROGRAM
STANDARD DESIGN MANUAL

UAC STATION 3
GRENADIER GUNNERY

Sheet reference number:

UAC-A-03