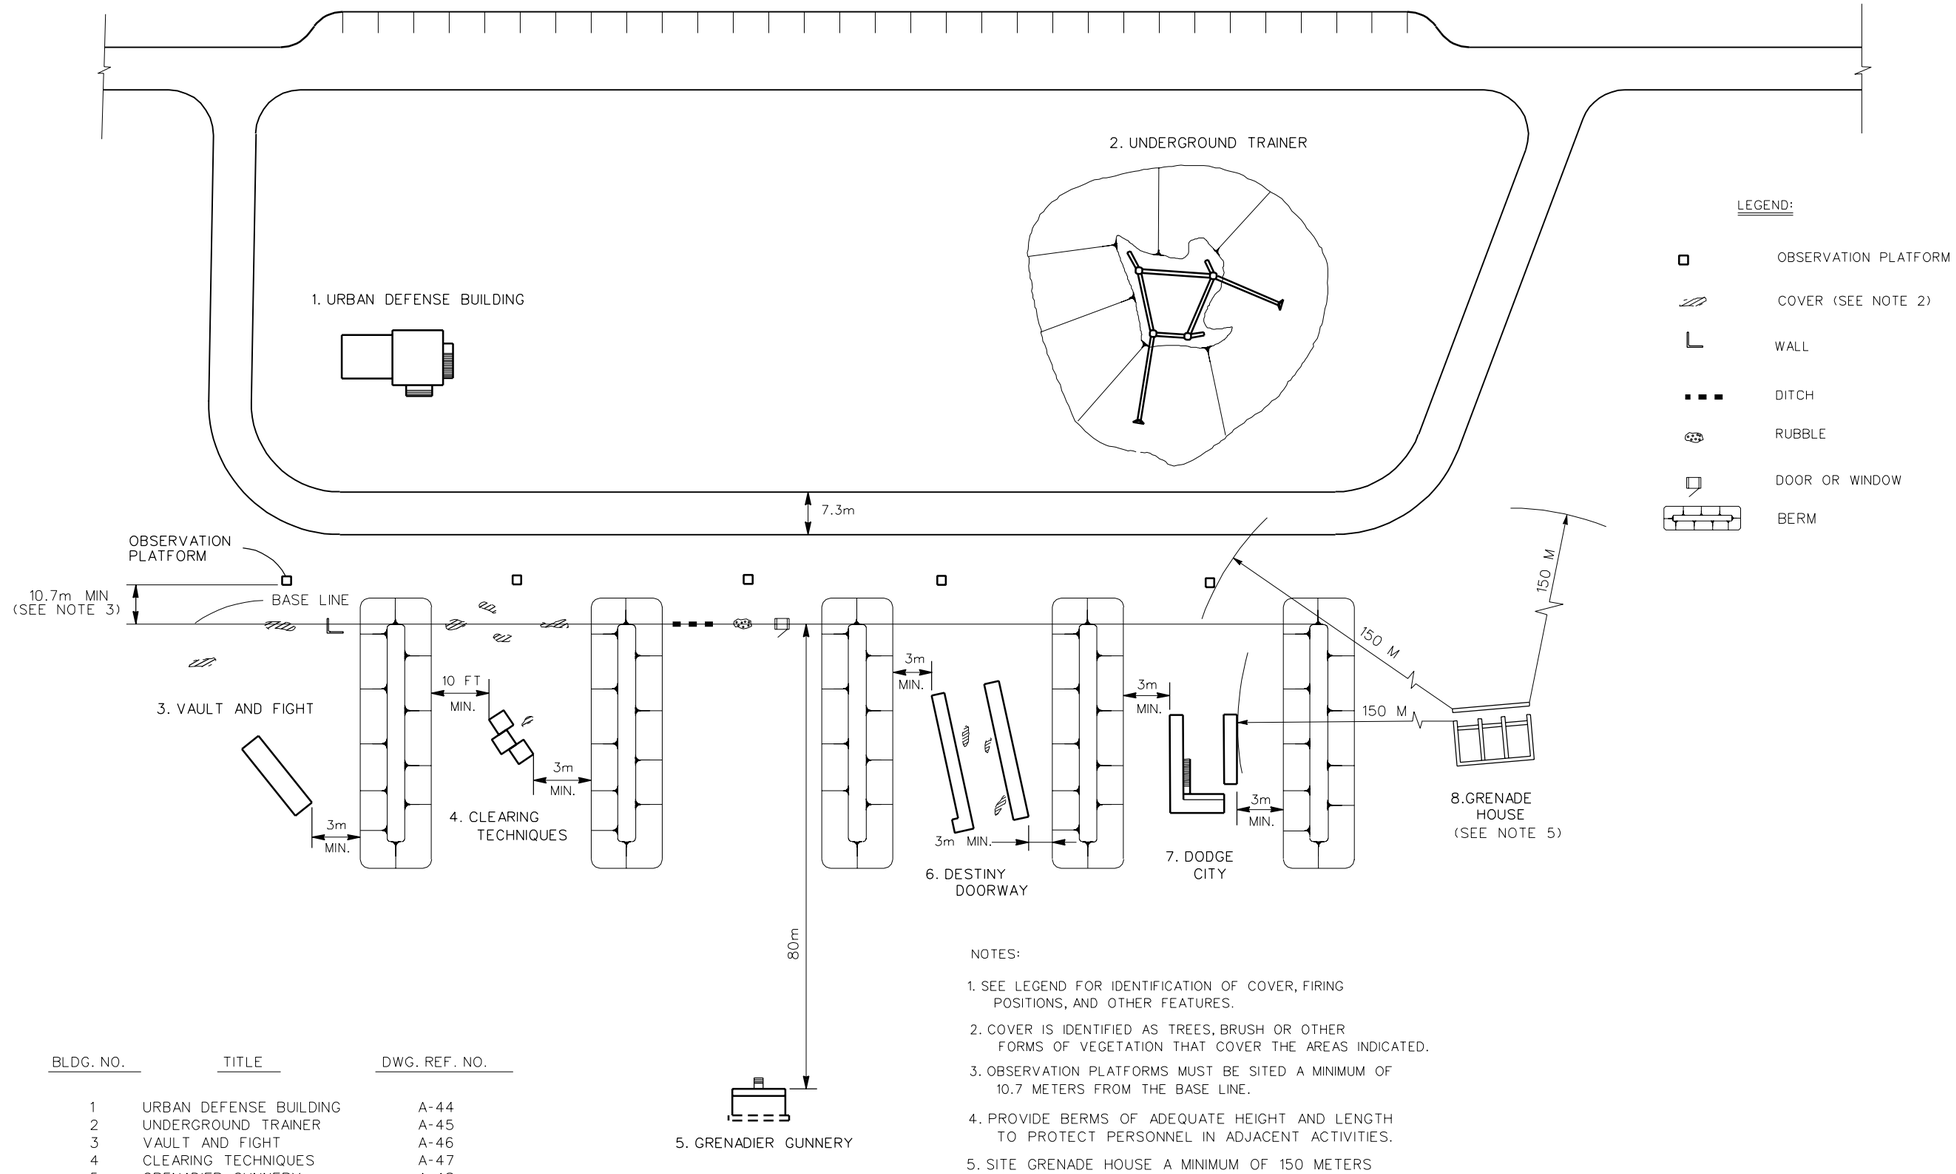

LEGEND:

- OBSERVATION PLATFORM
- COVER (SEE NOTE 2)
- WALL
- DITCH
- RUBBLE
- DOOR OR WINDOW
- BERM

BLDG. NO.	TITLE	DWG. REF. NO.
1	URBAN DEFENSE BUILDING	A-44
2	UNDERGROUND TRAINER	A-45
3	VAULT AND FIGHT	A-46
4	CLEARING TECHNIQUES	A-47
5	GRENADIER GUNNERY	A-48
6	DESTINY DOORWAY	A-49
7	DODGE CITY	A-50
8	GRENADE HOUSE	A-51

NOTES:

1. SEE LEGEND FOR IDENTIFICATION OF COVER, FIRING POSITIONS, AND OTHER FEATURES.
2. COVER IS IDENTIFIED AS TREES, BRUSH OR OTHER FORMS OF VEGETATION THAT COVER THE AREAS INDICATED.
3. OBSERVATION PLATFORMS MUST BE SITED A MINIMUM OF 10.7 METERS FROM THE BASE LINE.
4. PROVIDE BERMS OF ADEQUATE HEIGHT AND LENGTH TO PROTECT PERSONNEL IN ADJACENT ACTIVITIES.
5. SITE GRENADE HOUSE A MINIMUM OF 150 METERS FROM UNPROTECTED PERSONNEL. SEE AR 385-63.
6 ONLY TRAINING ROUNDS WILL BE USED ON THE GRENADIER GUNNERY STATION.

US Army Corps of Engineers

Symbol	Description	Date	Approved	Symbol	Description	Date	Approved

Designed by: N/A
Dwn by: DFH
Ckd by: GGG
Reviewed by: GGG
Submitted by: REB
Date: 01 APR 98
Rev.
Design file no.
Drawing code: 179 23 01
File name: STDL09.DGN
Plot date: 20 MAR 98
Plot scale: FULL

U. S. ARMY ENGINEERING AND SUPPORT CENTER, HUNTSVILLE
HUNTSVILLE, ALABAMA

FORCE XXI/FORCE MODERNIZATION PROGRAM
STANDARD DESIGN

MOUT ASSAULT COURSE

Sheet reference number:
L -09
Sheet of