CORPS OF ENGINEERS

U. S. ARMY

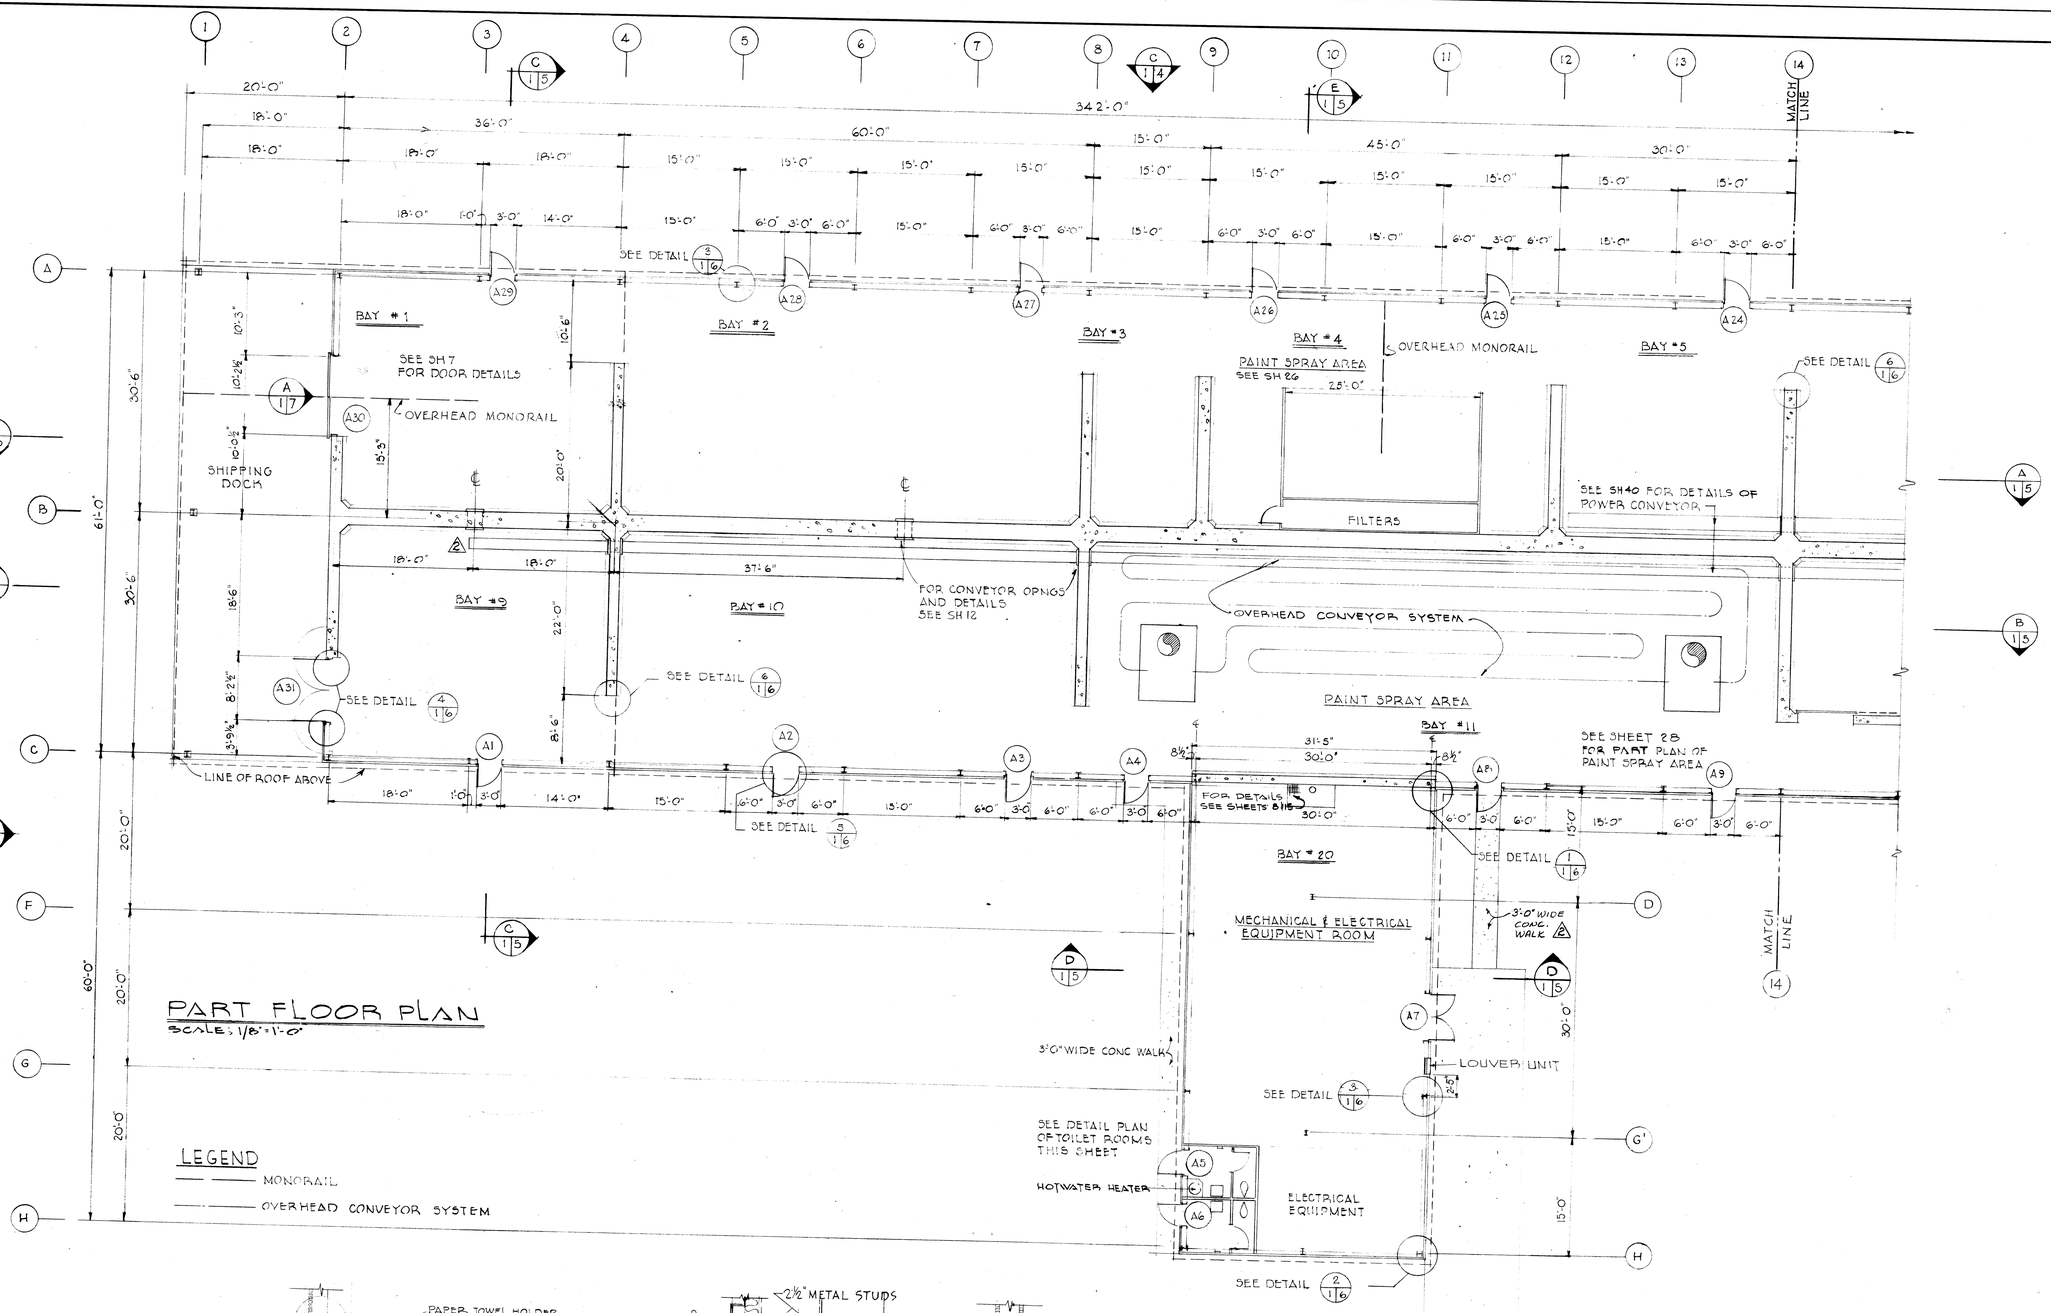

PART FLOOR PLAN
SCALE: 1/8" = 1'-0"

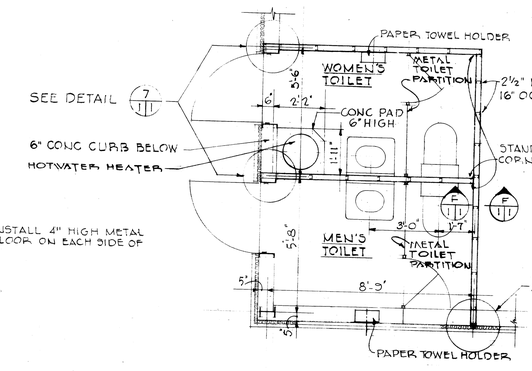

NOTE
FURNISH AND INSTALL 4" HIGH METAL WALL BASE AT FLOOR ON EACH SIDE OF PARTITIONS.

DETAIL PLAN OF TOILET ROOMS
SCALE: 3/8" = 1'-0"

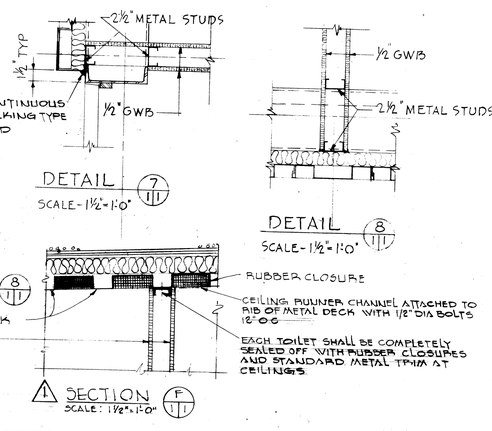

GROSS AREA
SQUARE FOOTAGE 25,380
CUBIC FOOTAGE 405,343

GRAPHIC SCALES

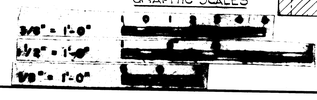

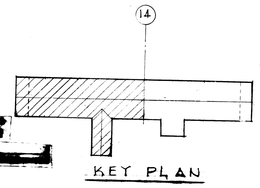

KEY PLAN

SYMBOL	DESCRIPTION	DATE	APPROVAL
2	ADDED SIDEWALK & LENGTHENED CONVEYOR	22 AUG 69	
1	REVISED SECTION F	5/22/66	

REVISIONS

AMMANN & WHITNEY
CONSULTING ENGINEERS
111-8TH AVENUE, NEW YORK, N.Y.

DEPARTMENT OF THE ARMY
OFFICE OF THE CHIEF OF ENGINEERS
MILITARY CONSTRUCTION - ENGINEERING DIVISION
WASHINGTON, D.C.

DRAWN BY: EL
TRACED BY: EL
CHECKED BY: DE
SUBMITTED BY AMMANN & WHITNEY
APPROVED
CHIEF M. & P.S. BRANCH
APPROVED FOR
DATE:

AMMUNITION MAINTENANCE FACILITY
AMMUNITION MAINTENANCE BUILDING
FLOOR PLAN
ARCHITECTURAL

DATE: 18 JULY 1966
CHIEF, ENGINEERING DIVISION, MIL. CONSTR. O.C.E.
SCALE AS NOTED
SPEC. NO. 46-06-304-66 CE
DRAWING NUMBER 35-69-09
SHEET 1 OF 45