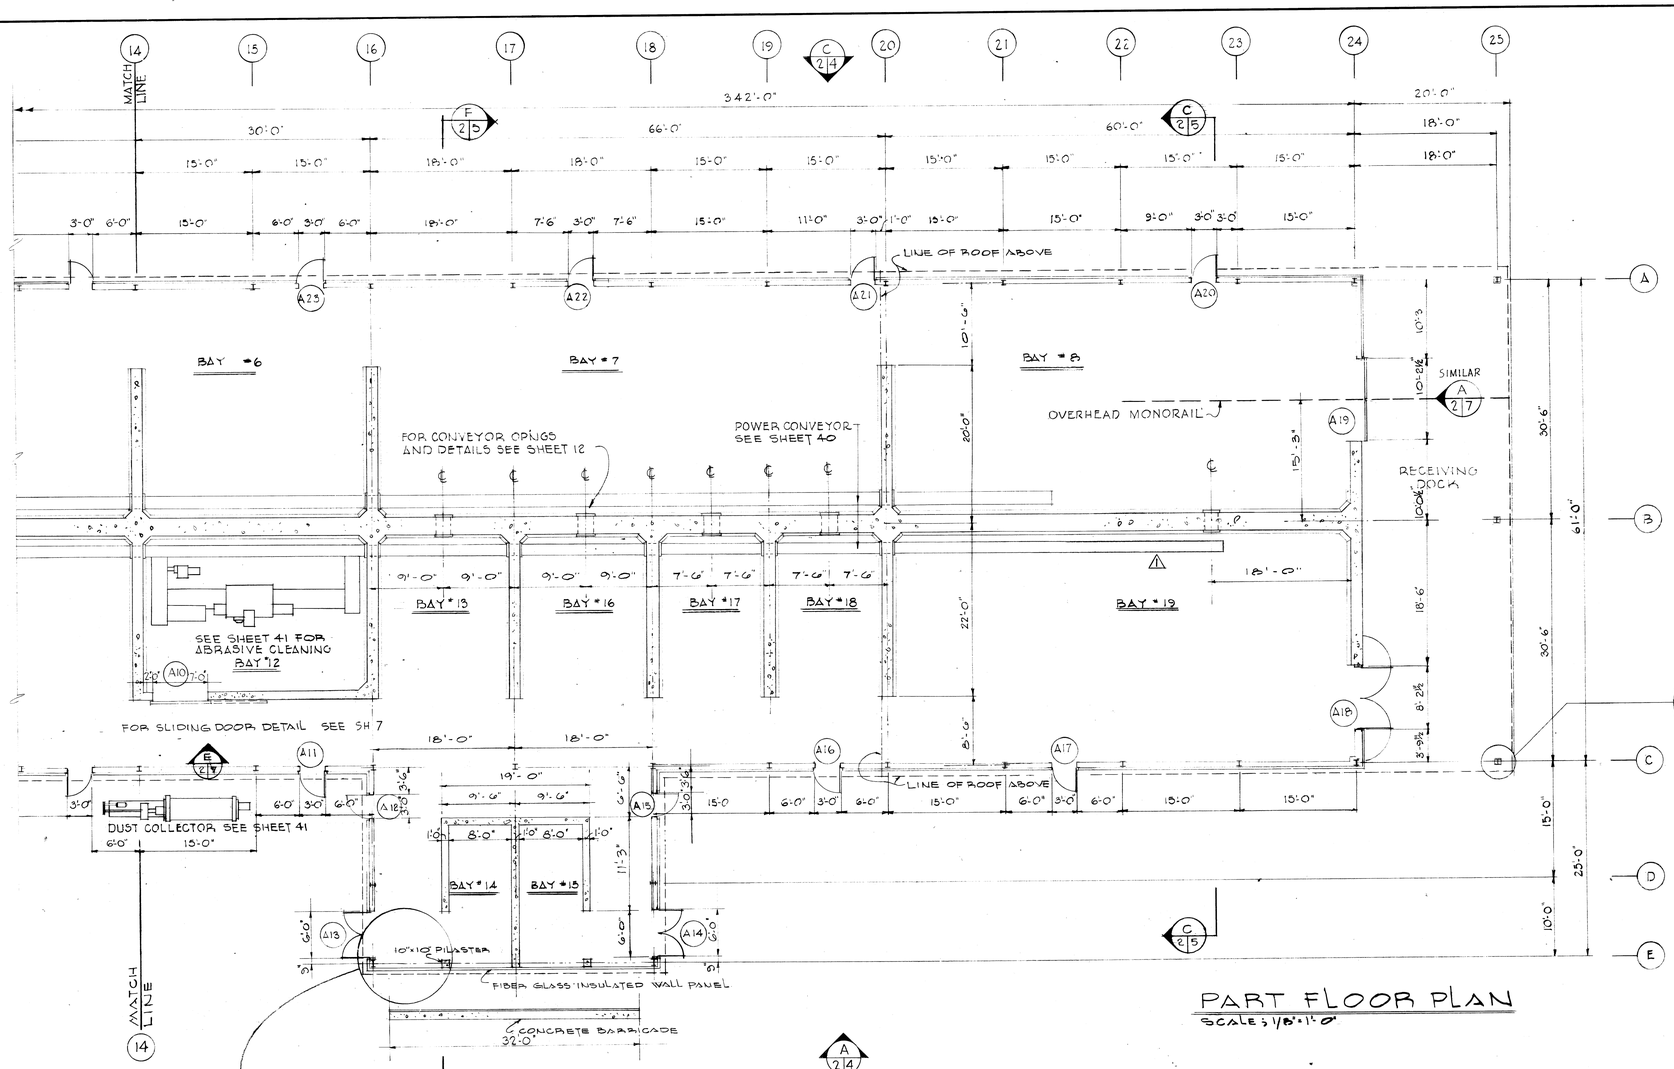

PART FLOOR PLAN

SCALE; 1/8"=1'-0"

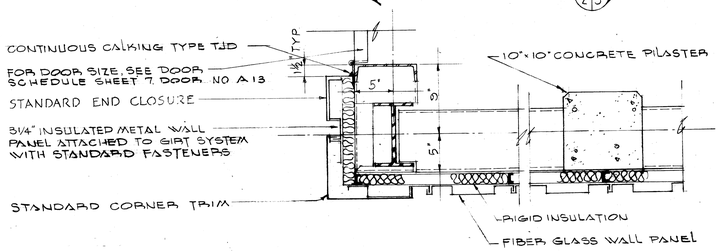

CORNER DETAIL PLAN OF FIBER GLASS WALL PANEL

SCALE; 1 1/2"=1'-0"

GRAPHIC SCALES

1/8"=1'-0"

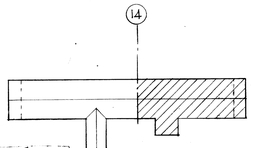

KEY PLAN

SYMBOL	DESCRIPTION	DATE	APPROVAL
1	LENGTHENED CONVEYOR	22 AUG 67	

REVISIONS

AMMANN & WHITNEY
CONSULTING ENGINEERS
111-8TH AVENUE, NEW YORK, N.Y.

DEPARTMENT OF THE ARMY
OFFICE OF THE CHIEF OF ENGINEERS
MILITARY CONSTRUCTION - ENGINEERING DIVISION
WASHINGTON, D.C.

DRAWN BY: R.
TRACED BY: R.
CHECKED BY: D.R.
SUBMITTED BY: AMMANN & WHITNEY
APPROVED BY: [illegible]
CHIEF M.&P.S. BRANCH
CHIEF ENGINEERING DIVISION, MIL. CONSTR. O.C.E.
APPROVED FOR
DATE:

AMMUNITION MAINTENANCE FACILITY

AMMUNITION MAINTENANCE BUILDING

FLOOR PLAN
ARCHITECTURAL

DATE: 18 JULY 1966

SCALE AS NOTED SPEC. DA-18-06-324-ENG-66

DRAWING 38-00-00

SHEET 2 OF 48