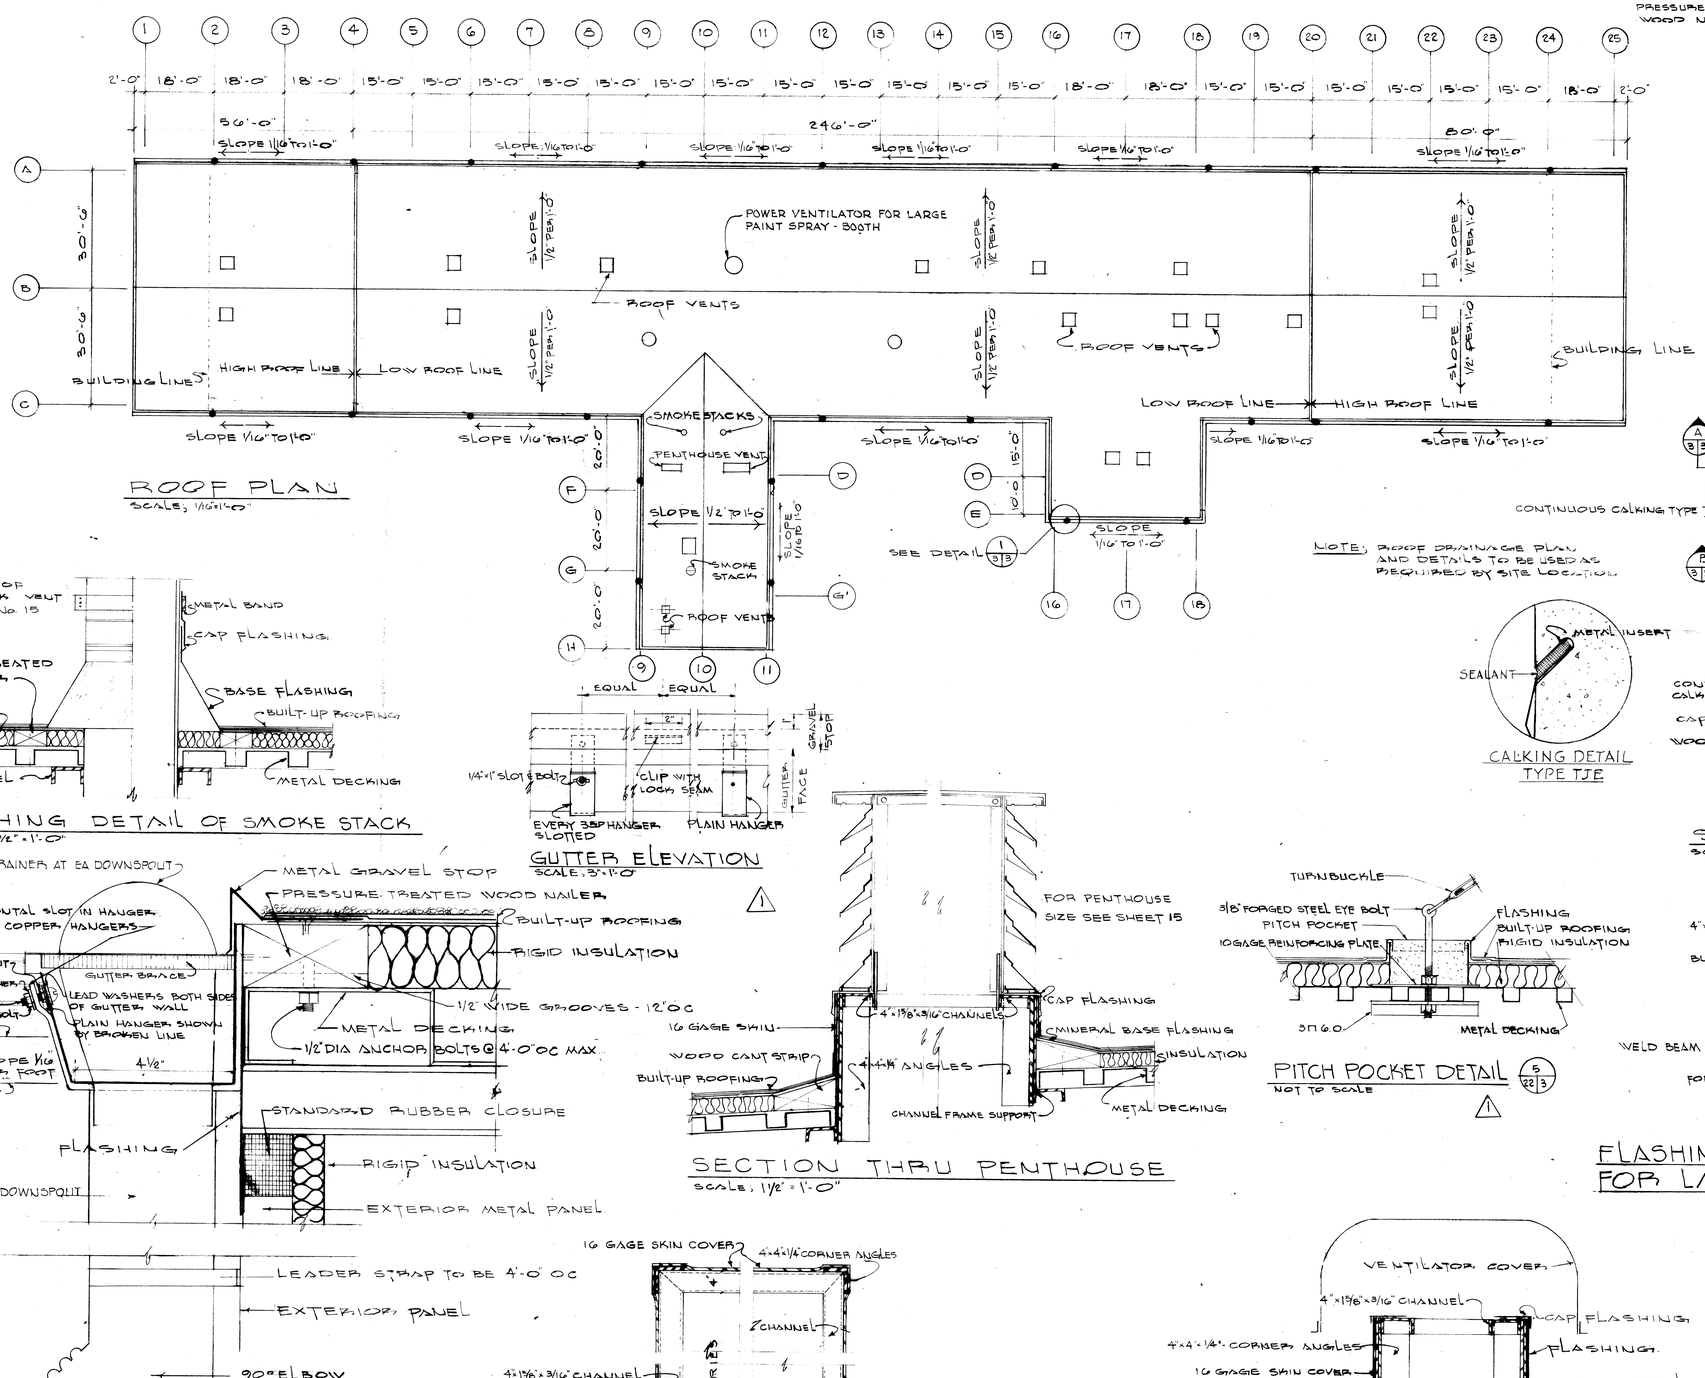

ROOF PLAN
SCALE; 1/16"=1'-0"

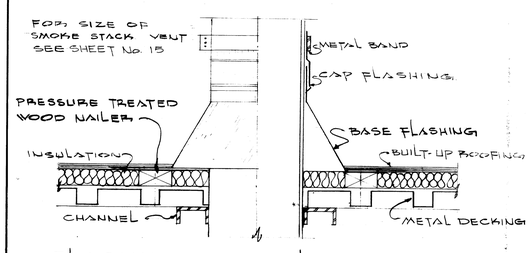

FLASHING DETAIL OF SMOKE STACK
SCALE; 1½"=1'-0"

GUTTER ELEVATION
SCALE; 3"=1'-0"

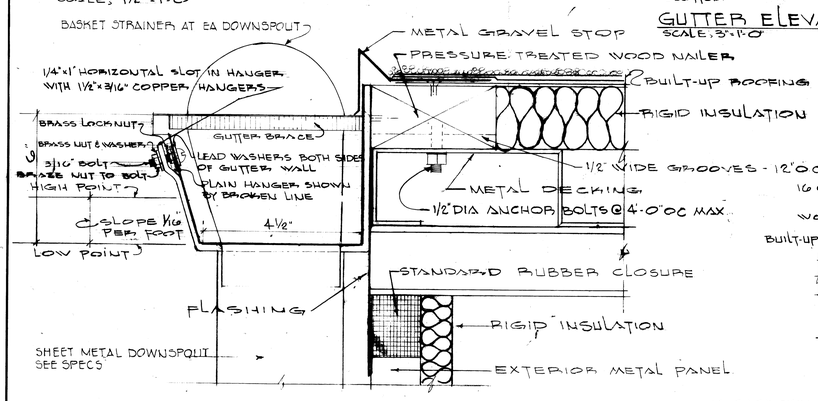

SECTION THRU PENTHOUSE
SCALE; 1½"=1'-0"

PITCH POCKET DETAIL 5/22 3
NOT TO SCALE

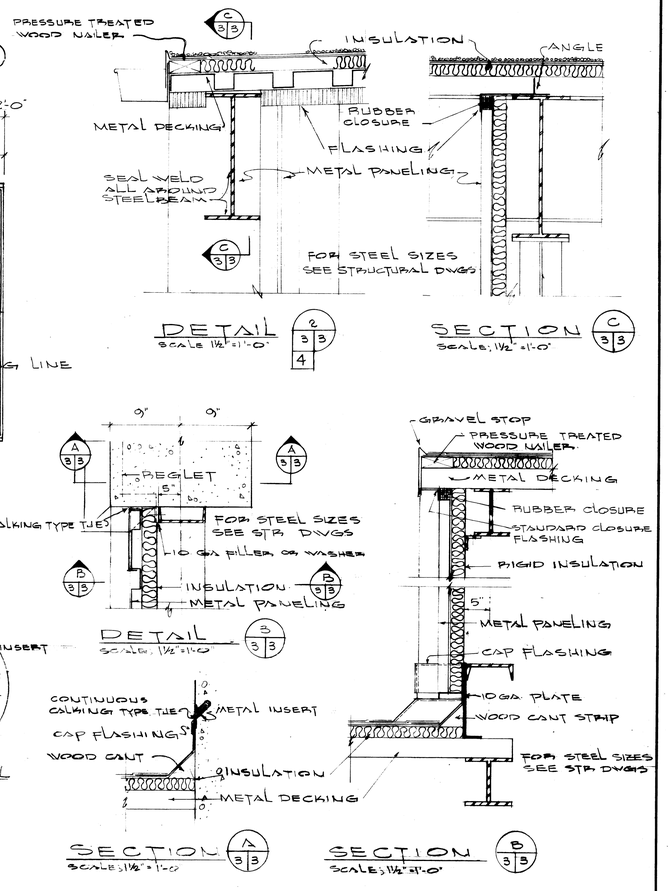

DETAIL 2/3 3/3 4
SCALE 1½"=1'-0"

SECTION C/3 3/3
SCALE; 1½"=1'-0"

DETAIL B/3 3/3
SCALE; 1½"=1'-0"

CALKING DETAIL TYPE TJE

SECTION A/3 3/3
SCALE; 1½"=1'-0"

SECTION B/3 3/3
SCALE; 1½"=1'-0"

NOTE: ROOF DRAINAGE PLAN AND DETAILS TO BE USED AS REQUIRED BY SITE LOCATION.

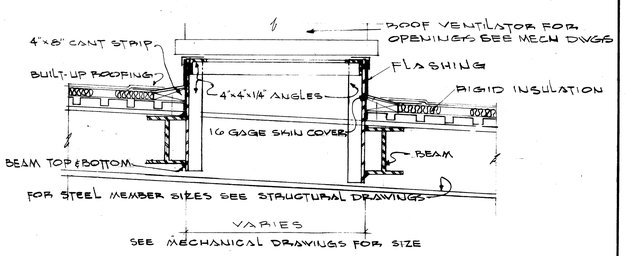

FLASHING DETAIL OF POWER VENTILATOR FOR LARGE PAINT SPRAY BOOTH

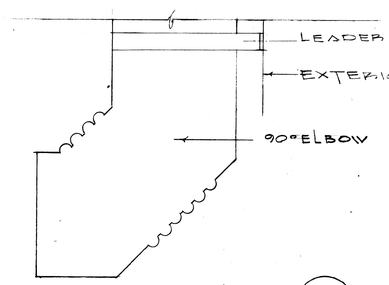

D-DETAIL 1/3 3/3
NOT TO SCALE

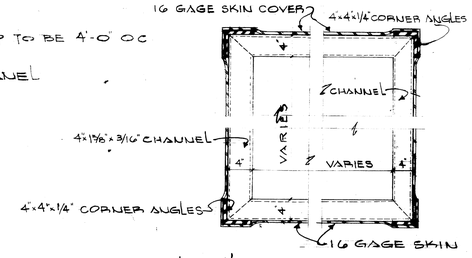

TYPICAL PLAN THRU CURB OF PENTHOUSE VENTILATORS
NOT TO SCALE

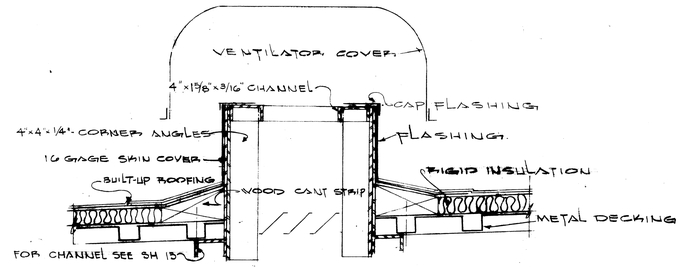

SECTION THRU CURB FOR ROOF VENTILATOR
SCALE; 1½"=1'-0"

GRAPHIC SCALES
1/16" = 1'-0"
1½" = 1'-0"
3/4" = 1'-0"

SYMBOL	DESCRIPTION	DATE	APPROVAL
1	DELETED PLUMBING VENT DETAIL, AND REVISED PITCH POCKET DETAIL.	8/22/66	

REVISIONS

AMMANN & WHITNEY
CONSULTING ENGINEERS
111-8TH AVENUE, NEW YORK, N.Y.

DEPARTMENT OF THE ARMY
OFFICE OF THE CHIEF OF ENGINEERS
MILITARY CONSTRUCTION - ENGINEERING DIVISION
WASHINGTON, D.C.

DRAWN BY: MM
TRACED BY: MM
CHECKED BY: DRZ
SUBMITTED BY AMMANN & WHITNEY
APPROVED: CHIEF M. & P.S. BRANCH
APPROVED: CHIEF ENGINEERING DIVISION, MIL. CONSTR. O.C.E.
DATE: 18 JULY 1966
APPROVED FOR
DATE:

AMMUNITION MAINTENANCE FACILITY
AMMUNITION MAINTENANCE BUILDING
ROOF PLAN-DETAILS ARCHITECTURAL

SCALE AS NOTED | SPEC. NO. 1606-32466CE
DRAWING NUMBER 35-69-09
SHEET 3 OF 45