CORPS OF ENGINEERS

U. S. ARMY

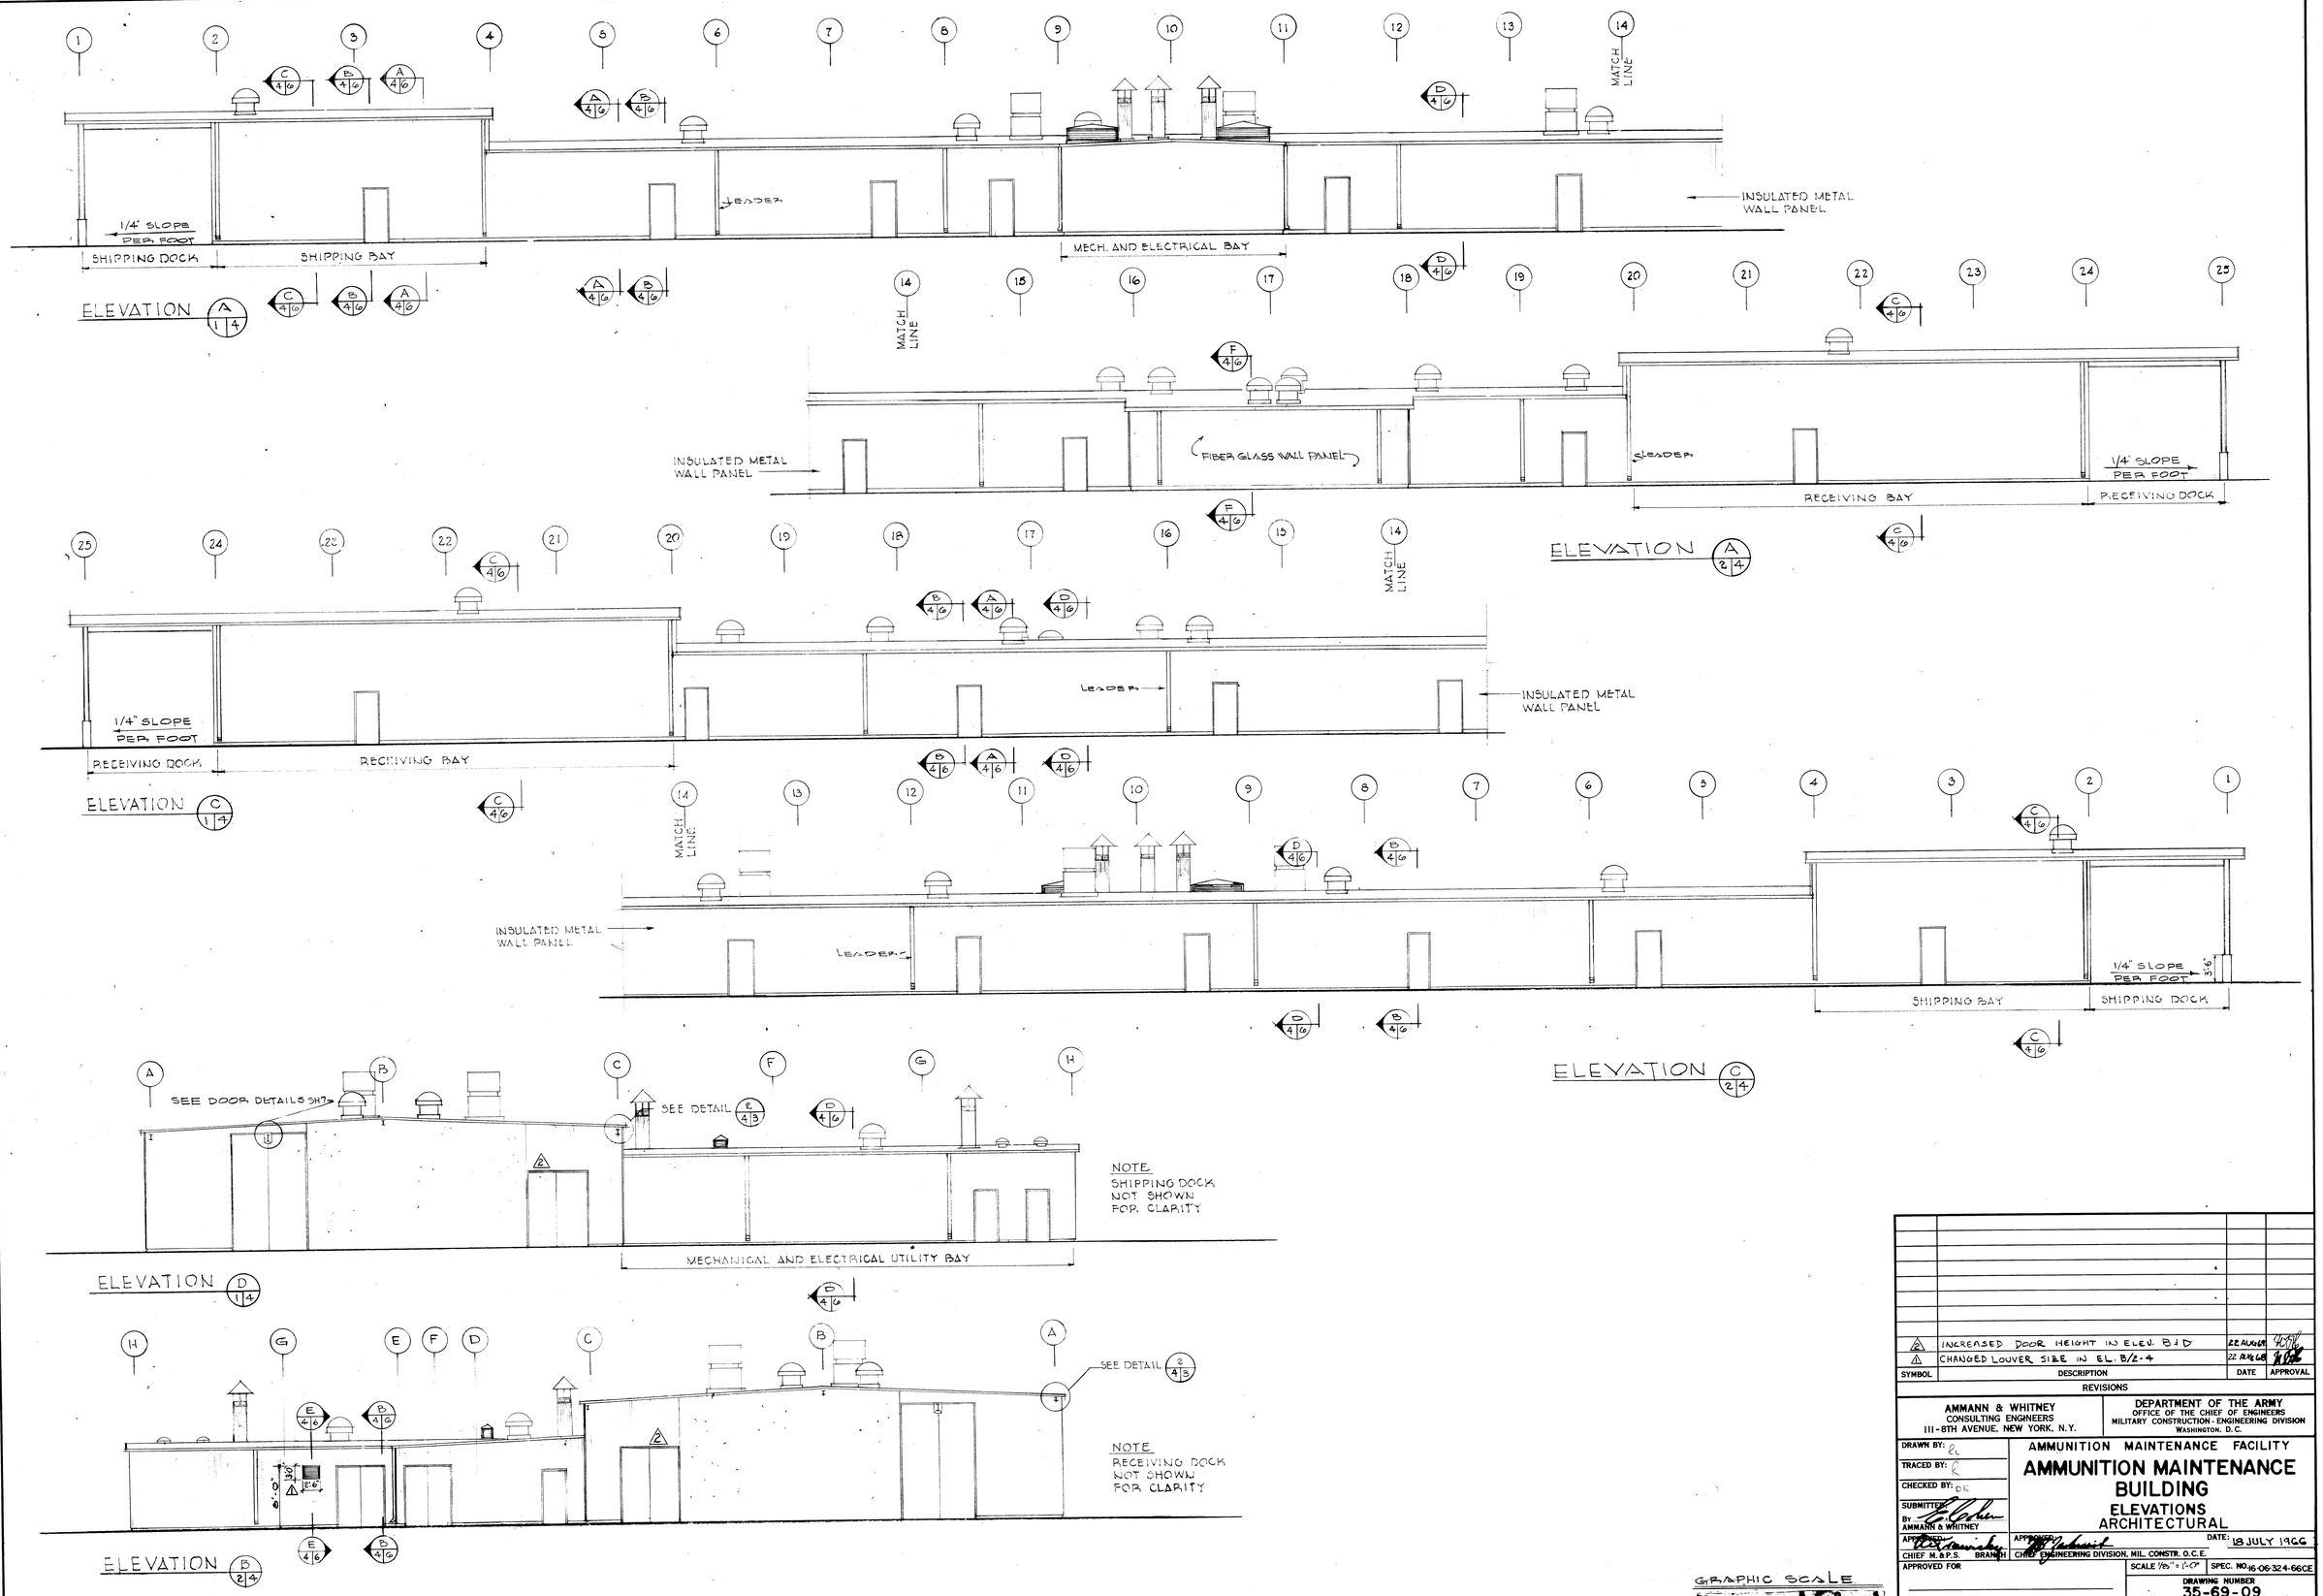

SYMBOL	DESCRIPTION	DATE	APPROVAL
2	INCREASED DOOR HEIGHT IN ELEV. B & D	22 AUG 69	
1	CHANGED LOUVER SIZE IN EL. B/2-4	22 AUG 68	

REVISIONS

AMMANN & WHITNEY
CONSULTING ENGINEERS
111-8TH AVENUE, NEW YORK, N.Y.

DEPARTMENT OF THE ARMY
OFFICE OF THE CHIEF OF ENGINEERS
MILITARY CONSTRUCTION - ENGINEERING DIVISION
WASHINGTON, D.C.

DRAWN BY: RL
TRACED BY: R
CHECKED BY: DR
SUBMITTED BY: AMMANN & WHITNEY
APPROVED: CHIEF M. & P.S. BRANCH
APPROVED: CHIEF ENGINEERING DIVISION, MIL. CONSTR. O.C.E.
DATE: 18 JULY 1966
APPROVED FOR
DATE:

AMMUNITION MAINTENANCE FACILITY

AMMUNITION MAINTENANCE BUILDING

ELEVATIONS ARCHITECTURAL

SCALE 1/8" = 1'-0"
SPEC. NO. 16-06-324-66CE
DRAWING NUMBER 35-69-09
SHEET 4 OF 45