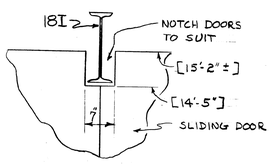

DETAIL 1/7 △2

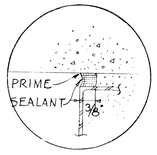

CALKING DETAIL
TYPE TJD

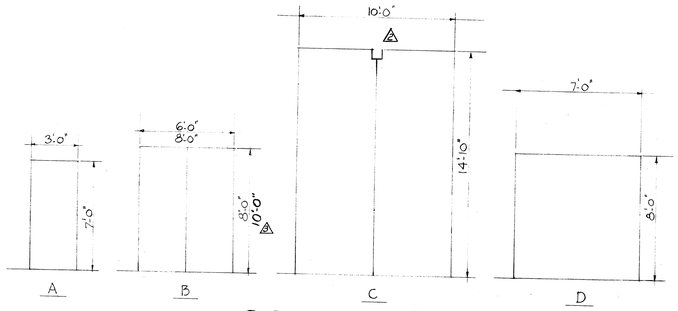

DOOR TYPES

NOTE - DIMENSIONS NOTED INDICATE FRAMED OPENING SIZE.

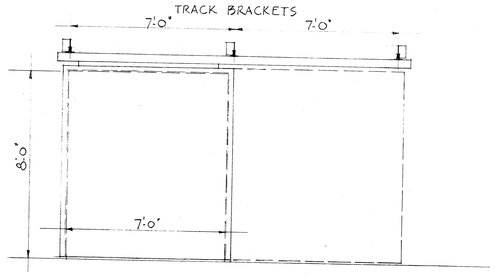

ELEVATION - E/2/7
SCALE - 3/8" = 1'-0"

SLIDING DOOR A10

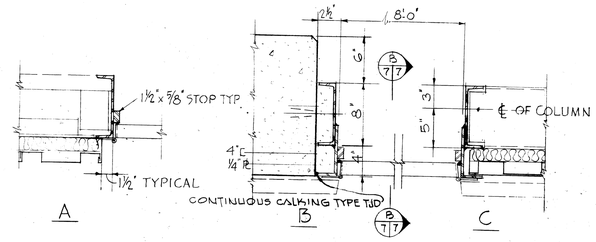

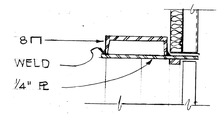

SECTION B/7/7 △1
HEAD

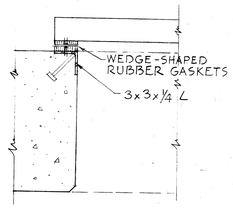

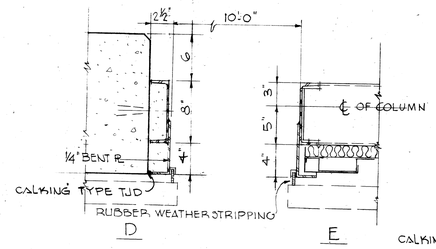

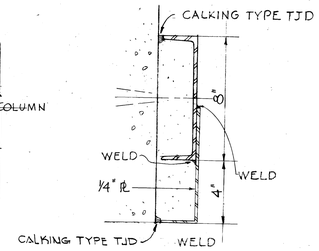

FRAME TYPES

SCALE : 1½" = 1'-0"

FRAME DETAIL - TYPE B/D

SCALE : 3" = 1'-0"

DOOR SCHEDULE

DOOR NO.	FRAME OPN'G W	FRAME OPN'G H	DOOR TYPE	DOOR MATERIAL	DOOR THICK	DOOR FIN.	FRAME TYPE	FRAME MATERIAL	FRAME FIN.	SADDLE	LINTEL	LOUVER		REMARKS	HOWE (SET)
A-1	3'-0"	7'-0"	A	HM	1¾"	PTD	A	STR STL	PTD	—	STR STL	—			1
A-2	3'-0"	7'-0"	A	HM	1¾"	PTD	A	STR STL	PTD	—	STR STL	—			1
A-3	3'-0"	7'-0"	A	HM	1¾"	PTD	A	STR STL	PTD	—	STR STL	—			1
A-4	3'-0"	7'-0"	A	HM	1¾"	PTD	A	STR STL	PTD	—	STR STL	—			1
A-5	3'-0"	7'-0"	A	HM	1¾"	PTD	A	STR STL	PTD	—	STR STL	—		△3	15
A-6	3'-0"	7'-0"	A	HM	1¾"	PTD	A	STR STL	PTD	—	STR STL	—		△3	16
A-7	6'-0"	8'-0"	B	HM	1¾"	PTD	A	STR STL	PTD	—	STR STL	—		△3	16
A-8	3'-0"	7'-0"	A	HM	1¾"	PTD	A	STR STL	PTD	—	STR STL	—			2
A-9	3'-0"	7'-0"	A	HM	1¾"	PTD	A	STR STL	PTD	—	STR STL	—		△3	15
A-10	7'-0"	8'-0"	D	HM	2¼"	PTD	F	RC	PTD	—	A	—			1
A-11	3'-0"	7'-0"	A	HM	1¾"	PTD	A	STR STL	PTD	—	STR STL	—		SLIDING - SINGLE LEAF △2	—
A-12	3'-0"	7'-0"	A	HM	1¾"	PTD	A	STR STL	PTD	—	STR STL	—			1
A-13	6'-0"	8'-0"	B	HM	1¾"	PTD	A	STR STL	PTD	—	STR STL	—			1
A-14	6'-0"	8'-0"	B	HM	1¾"	PTD	A	STR STL	PTD	—	STR STL	—			2
A-15	3'-0"	7'-0"	A	HM	1¾"	PTD	A	STR STL	PTD	—	STR STL	—			2
A-16	3'-0"	7'-0"	A	HM	1¾"	PTD	A	STR STL	PTD	—	STR STL	—			1
A-17	3'-0"	7'-0"	A	HM	1¾"	PTD	A	STR STL	PTD	—	STR STL	—			1
A-18	8'-0"	10'-0" △4	B	HM	1¾"	PTD	B/C	STR STL	PTD	—	STR STL	—			1
A-19	10'-0"	14'-10"	C	HM	2¼"	PTD	D/E	STR STL	PTD	—	B	—			3
A-20	3'-0"	7'-0"	A	HM	1¾"	PTD	A	STR STL	PTD	—	STR STL	—		BI-PARTING - SLIDING △1	11
A-21	3'-0"	7'-0"	A	HM	1¾"	PTD	A	STR STL	PTD	—	STR STL	—		△3	15
A-22	3'-0"	7'-0"	A	HM	1¾"	PTD	A	STR STL	PTD	—	STR STL	—			1
A-23	3'-0"	7'-0"	A	HM	1¾"	PTD	A	STR STL	PTD	—	STR STL	—			1
A-24	3'-0"	7'-0"	A	HM	1¾"	PTD	A	STR STL	PTD	—	STR STL	—			1
A-25	3'-0"	7'-0"	A	HM	1¾"	PTD	A	STR STL	PTD	—	STR STL	—			1
A-26	3'-0"	7'-0"	A	HM	1¾"	PTD	A	STR STL	PTD	—	STR STL	—			1
A-27	3'-0"	7'-0"	A	HM	1¾"	PTD	A	STR STL	PTD	—	STR STL	—			1
A-28	3'-0"	7'-0"	A	HM	1¾"	PTD	A	STR STL	PTD	—	STR STL	—			1
A-29	3'-0"	7'-0"	A	HM	1¾"	PTD	A	STR STL	PTD	—	STR STL	—		△3	15
A-30	10'-0"	14'-10"	C	HM	2¼"	PTD	D/E	STR STL	PTD	—	B	—		BI-PARTING - SLIDING △1	11
A-31	8'-0"	10'-0" △4	B	HM	1¾"	PTD	B/C	STR STL	PTD	—	STR STL	—			3

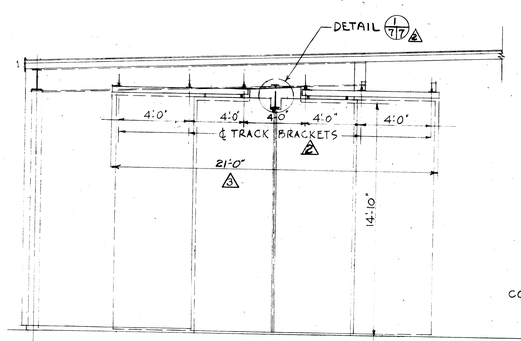

ELEVATION — A/1/7 ELEVATION A/2/7 SIMILAR

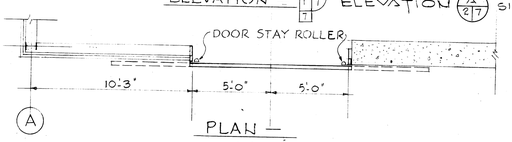

A
PLAN —
SCALE - ¼" = 1'-0"

A/7/7

EXTERIOR SLIDING DOORS

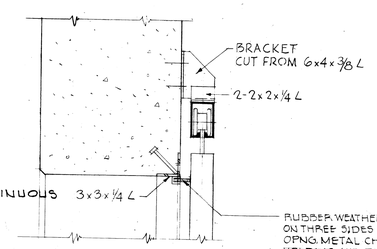

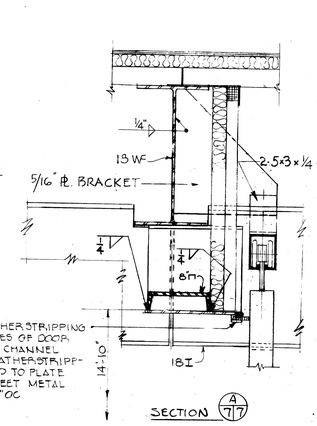

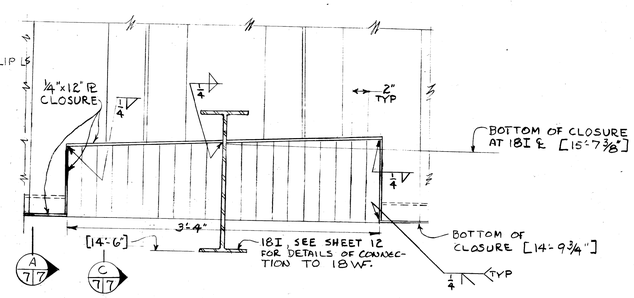

ELEVATION (DOORS & TRACK NOT SHOWN)

B △2

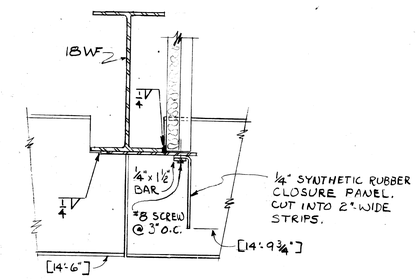

SECTION C/7/7 △2

LINTEL TYPES △1

SCALE : 1½" = 1'-0"

SYMBOL	DESCRIPTION	DATE	APPROVAL
△3	REV. DOOR SCHED., DOOR TYPE B, & ELEV. A-7-7.	22 AUG 66	
△2	ADDED DET. 1-7-7 & SEC. C-7-7; REV. DOOR SCHED.,	22 AUG 66	
	LINTEL B, ELEV. A-1-7, SEC. A-7-7, & DOOR C.		
△1	REVISED LINTEL DETAIL & SECTION B	8/22/66	

REVISIONS

AMMANN & WHITNEY
CONSULTING ENGINEERS
111-8TH AVENUE, NEW YORK, N.Y.

DEPARTMENT OF THE ARMY
OFFICE OF THE CHIEF OF ENGINEERS
MILITARY CONSTRUCTION - ENGINEERING DIVISION
WASHINGTON, D.C.

DRAWN BY: R.M.R.
TRACED BY: R.M.R.
CHECKED BY:
SUBMITTED BY: AMMANN & WHITNEY
CHIEF M. & P.S. BRANCH
APPROVED FOR
DATE:

AMMUNITION MAINTENANCE FACILITY

AMMUNITION MAINTENANCE BUILDING

DOOR SCHEDULE · DETAILS
ARCHITECTURAL

APPROVED: CHIEF ENGINEERING DIVISION, MIL. CONSTR. O.C.E.
DATE: 18 JULY 1966
SCALE: AS NOTED
SPEC. NO. 16-06-324-66-CE
DRAWING NUMBER 35-69-09
SHEET 7 OF 45

GRAPHIC SCALES
1/4" = 1'-0"
3/8" = 1'-0"
1½" = 1'-0"