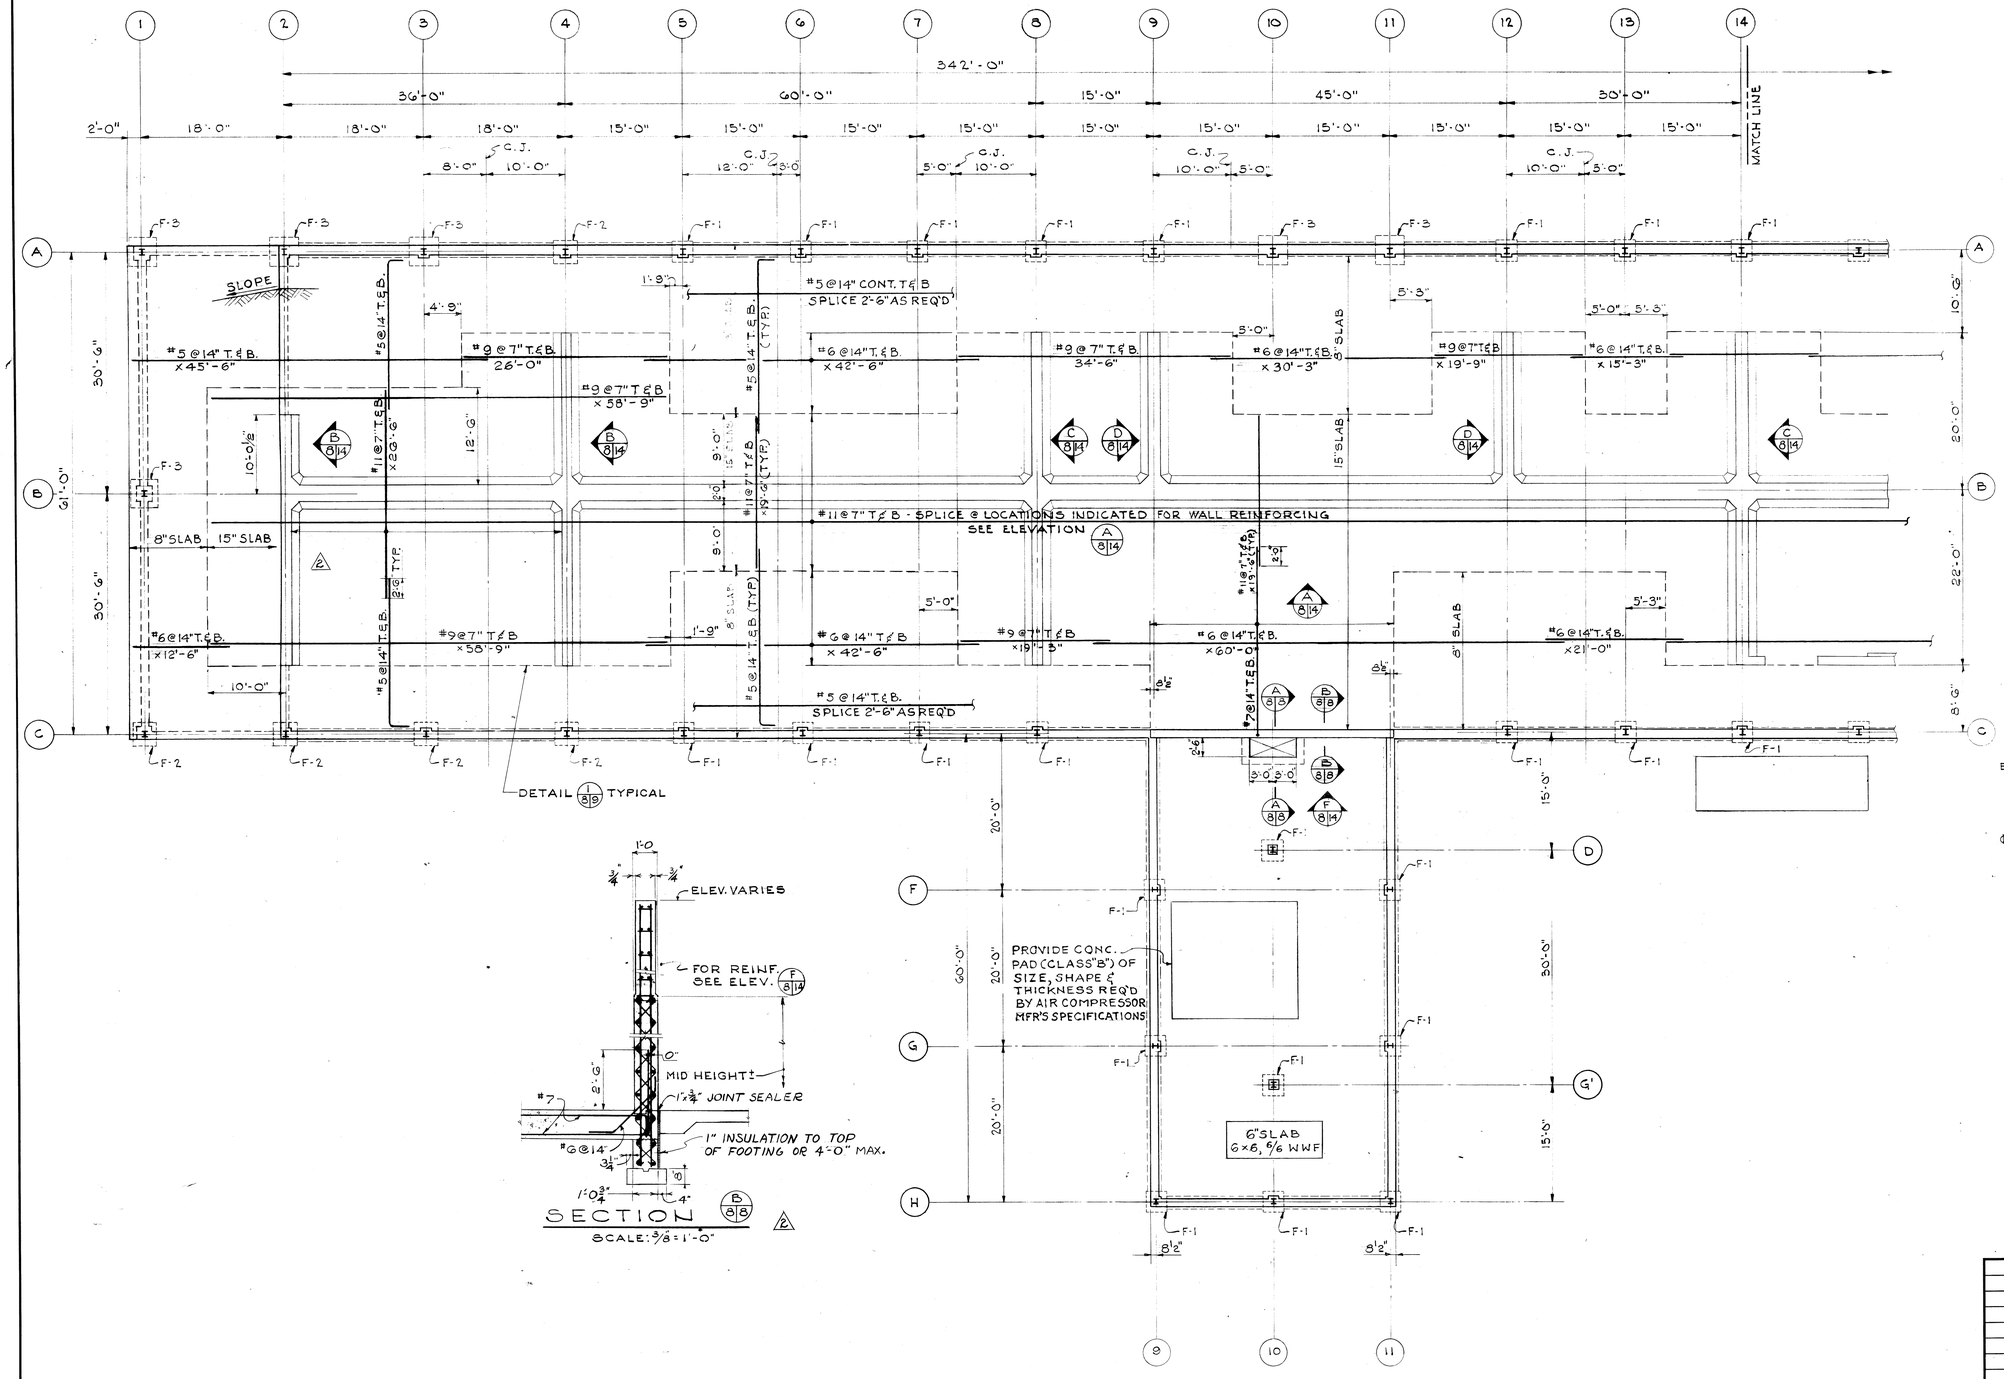

NOTES:

1. ASSUMED SOIL BEARING VALUE = 3,000 lbs./SQ. FOOT.
2. ALL GRADE BEAMS, FOOTINGS, 6", 8" SLABS SHALL BE CLASS "B" CONC.
3. FOR SLAB TRANSITION DETAIL SEE SHEET 9.
4. NOTATION "CJ" DENOTES CONSTRUCTION JOINT LOCATION IN 15" SLAB.
5. ALL CONCRETE IN 15" SLAB SHALL BE CLASS "A" CONCRETE.
6. ALL RADIANT PANEL HEATING PIPING INCLUDING MAIN HEADERS SHALL BE ENCASED IN CONCRETE & HAVE AT LEAST 3" COVER.

GRAPHIC SCALE:

1/8" = 1'-0"

3/8" = 1'-0"

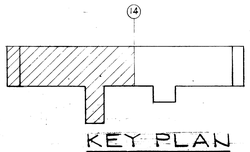

KEY PLAN

SYMBOL	DESCRIPTION	DATE	APPROVAL
2	REV. SEC. B-8-8, DELETED SEC. CALLOUT J-8-13	22 Aug 66	[signature]
1	ADDED NOTE 6 & CUT SECTION @ WALL ON LINE 2	8/22/66	[signature]

REVISIONS

AMMANN & WHITNEY
CONSULTING ENGINEERS
111-8TH AVENUE, NEW YORK, N.Y.

DEPARTMENT OF THE ARMY
OFFICE OF THE CHIEF OF ENGINEERS
MILITARY CONSTRUCTION - ENGINEERING DIVISION
WASHINGTON, D.C.

DRAWN BY: F.J.W.
TRACED BY: F.J.W.
CHECKED BY: [signature]
SUBMITTED BY: [signature] AMMANN & WHITNEY
APPROVED: [signature] CHIEF M. & P.S. BRANCH
APPROVED FOR
DATE:

AMMUNITION MAINTENANCE FACILITY
AMMUNITION MAINTENANCE BUILDING
FOUNDATION PLAN
STRUCTURAL

APPROVED: [signature] CHIEF ENGINEERING DIVISION, MIL. CONSTR. O.C.E.
DATE: 18 JULY 1966
SCALE AS NOTED
SPEC. NO. 16-06-324-66-CE
DRAWING NUMBER 35-69-09
SHEET 8 OF 45