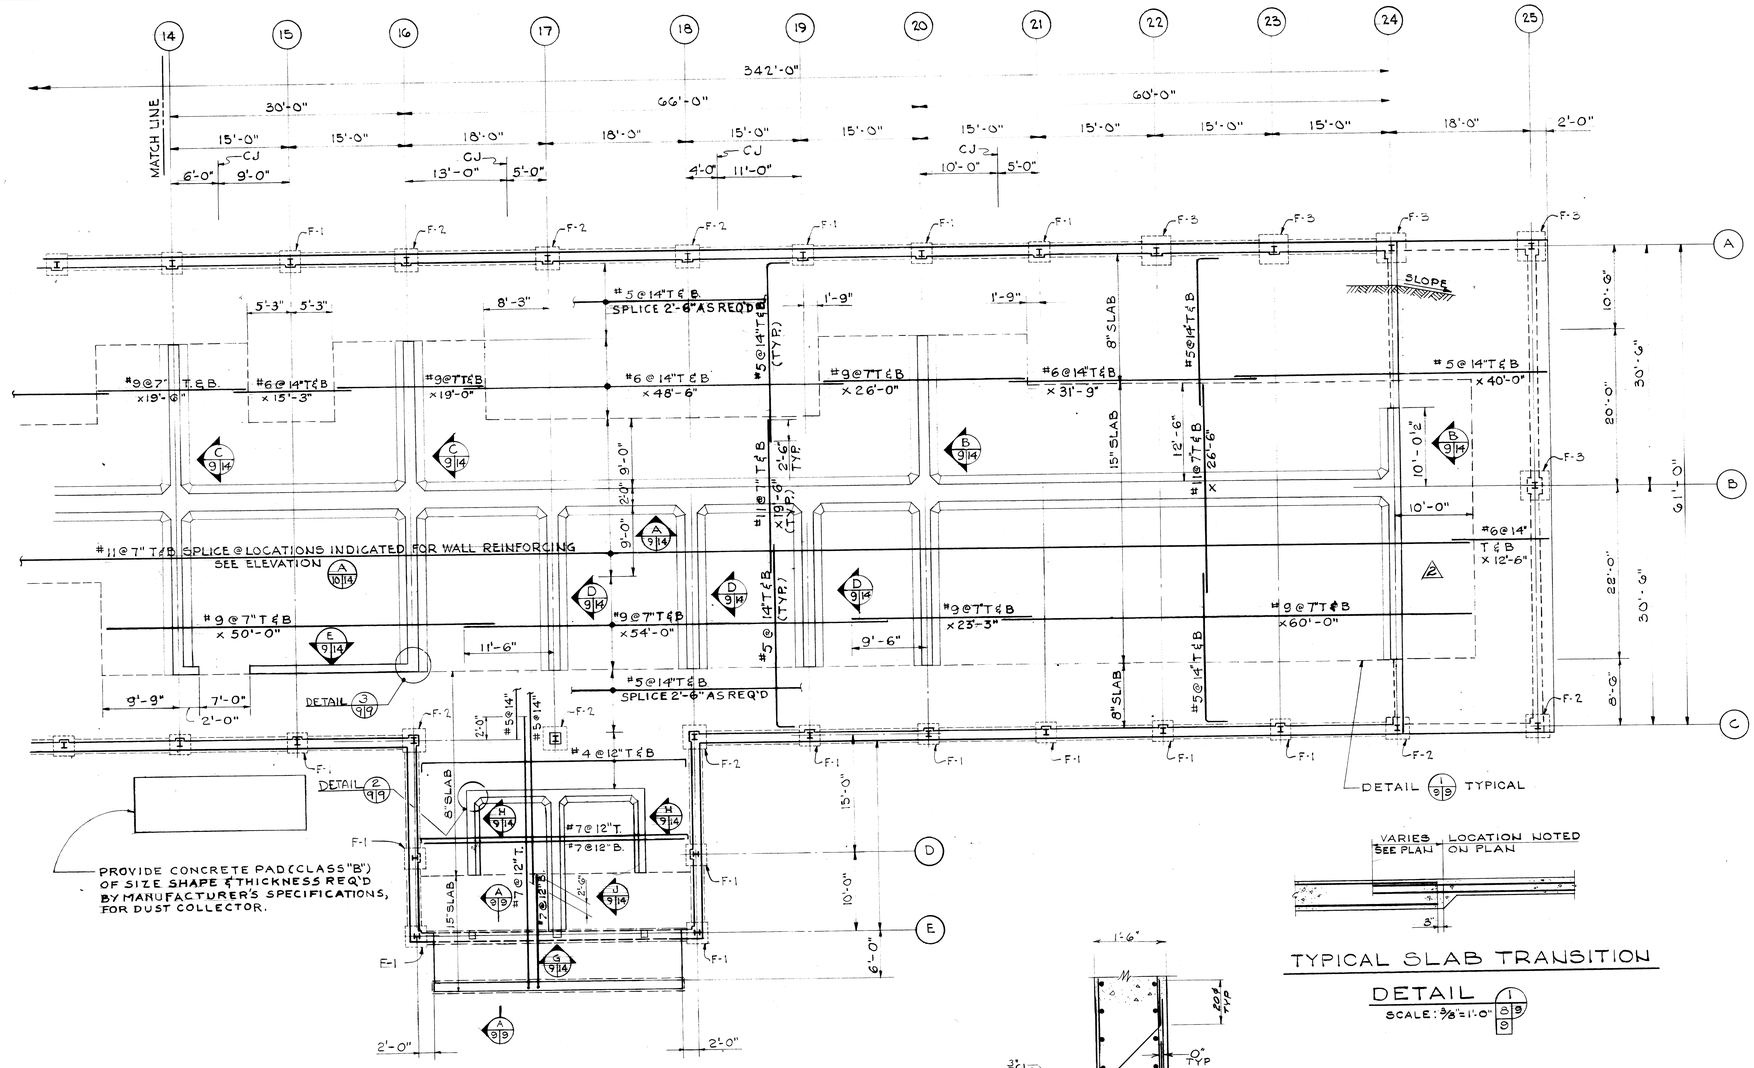

TYPICAL SLAB TRANSITION

DETAIL 1/9/9

SCALE: 3/8" = 1'-0"

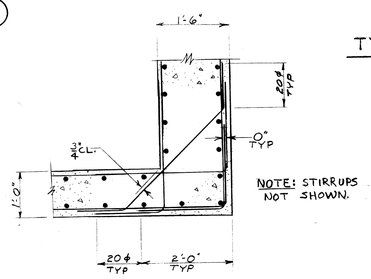

NOTE: STIRRUPS NOT SHOWN.

DETAIL 3/9/9 △2

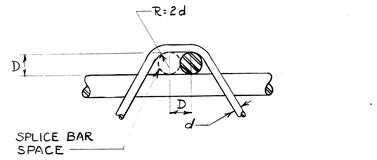

TYPICAL STIRRUP BEND △2

FOOTING SCHEDULE		
MARK	SIZE	REINF. BOTT. EA. WAY
F-1	2'-8" × 2'-8" × 1'-0"	4 - #4
F-2	3'-0" × 3'-0" × 1'-0"	4 - #5
F-3	3'-8" × 3'-8" × 1'-0"	4 - #5

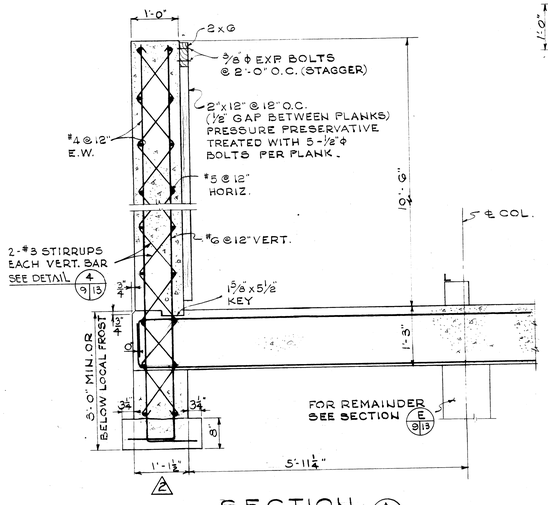

SECTION A/9/9

SCALE: 3/4" = 1'-0"

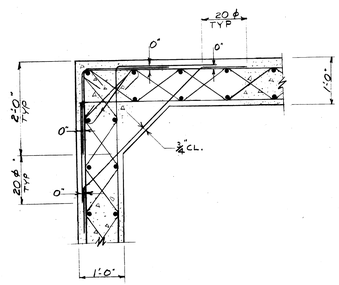

DETAIL 2/9/9 △2

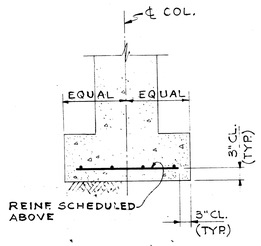

TYPICAL FOOTING

N.T.S.

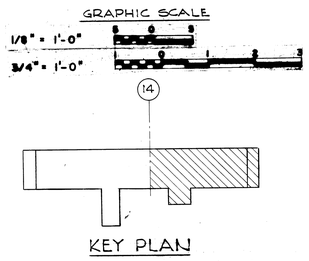

KEY PLAN

SYMBOL	DESCRIPTION	DATE	APPROVAL
2	REV. SEC. A-9-9; ADDED DET. 2-9-9, DET. 3-9-9, AND TYP. STIRRUP BEND; DELETED CALLOUT FOR SEC. J-9-13.	22 AUG 66	
1	CUT SECTION AT WALL ON LINE 24	5/22/66	

REVISIONS

AMMANN & WHITNEY
CONSULTING ENGINEERS
111-8TH AVENUE, NEW YORK, N.Y.

DEPARTMENT OF THE ARMY
OFFICE OF THE CHIEF OF ENGINEERS
MILITARY CONSTRUCTION - ENGINEERING DIVISION
WASHINGTON, D.C.

DRAWN BY: AM
TRACED BY: FJW
CHECKED BY: E
SUBMITTED BY: AMMANN & WHITNEY

AMMUNITION MAINTENANCE FACILITY

AMMUNITION MAINTENANCE BUILDING

FOUNDATION PLAN STRUCTURAL

APPROVED: CHIEF K. & P.S. BRANCH
APPROVED: CHIEF ENGINEERING DIVISION, MIL. CONSTR. O.C.E.
DATE: 18 JULY 1966

APPROVED FOR
DATE:

SCALE 1/8" = 1'-0"
SPEC. NO. 16-06-324-66-CE

DRAWING NUMBER 35-69-09

SHEET 9 OF 45