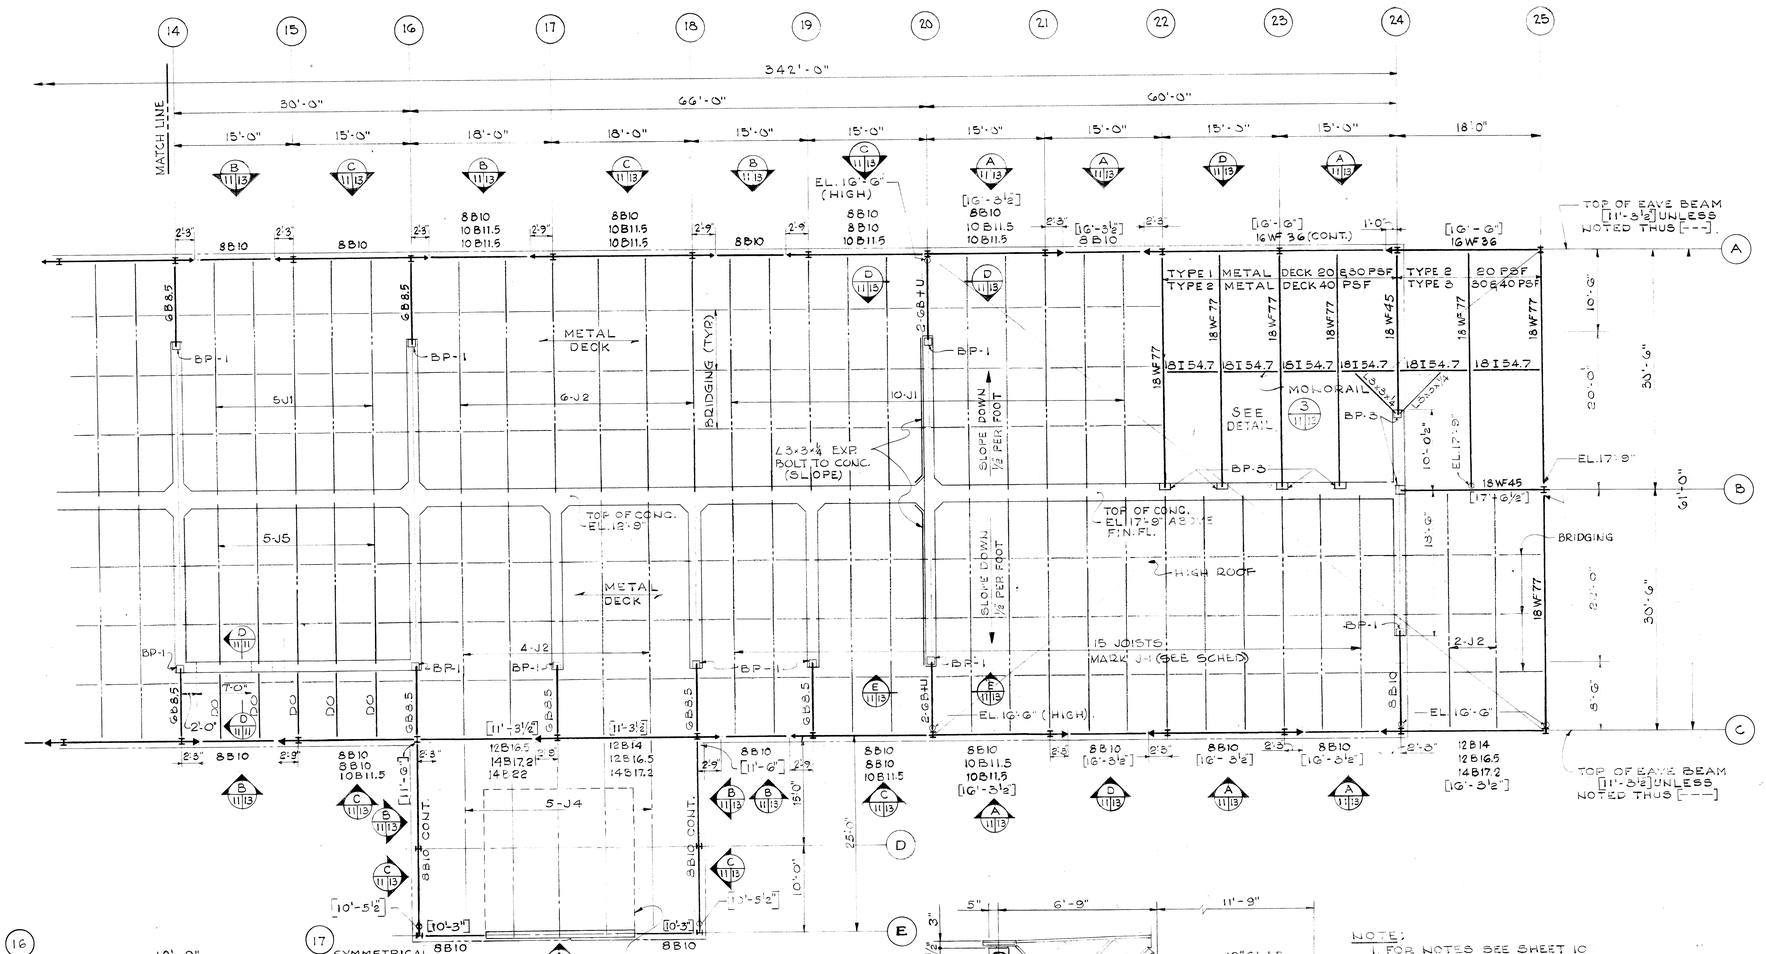

COLUMN NO. / ELEV.	A-1,2,3, A-24,25 B-1,25	A-4,20,21 C-1,2,3,4, 20,21,22, 23,24,25.	A-5,6,7,8,9,12,13,14,15,16,17,18,19 C-5,6,7,8,12,13,14,15,16,17,18,19 D-16,18,10 E-16,18 F-9,11 G-10 G-9,11 H-9,10,11	A-10,11	A-22,23
EL. 16'-6"					
EL. 11'-6"	8WF40	8WF31	VARIES 8WF17	8WF20	8WF35
EL. 0'-0"	BOTTOM OF BASE PLATE				
BASE PLATE	10x10x¾	10x10x¾	10x8x¾	10x8x¾	10x10x¾

NOTE: 1ST DIM. OF BASE PLATE IS PARALLEL TO WEB OF COLUMN.

NOTE:
1. FOR NOTES SEE SHEET 10
2. FOR JOIST SCHEDULE SEE SHEET 10
3. FOR BEARING PLATE SCHEDULE SEE SHEET 10.
4. FOR METAL DECK SCHEDULE SEE SHEET 10.

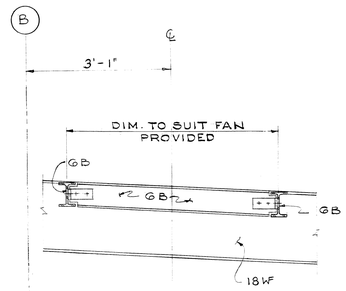

SECTION (A/10/11)
SCALE: 3/4" = 1'-0"

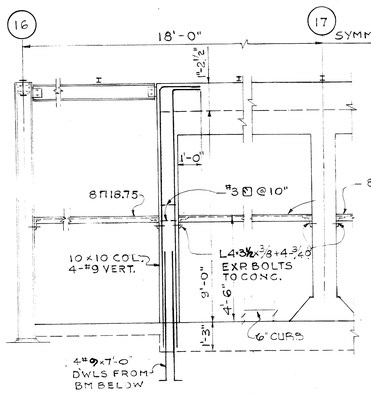

ELEVATION (A/10/11)
SCALE: 3/8" = 1'-0"

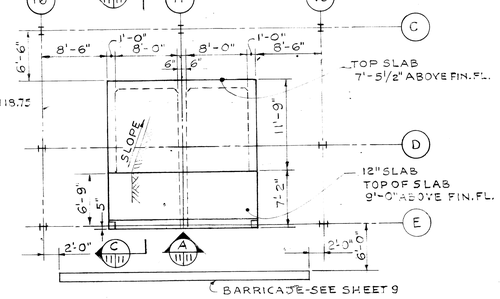

PART PLAN AT CELLS #14 & #15
SCALE: 1/8" = 1'-0"

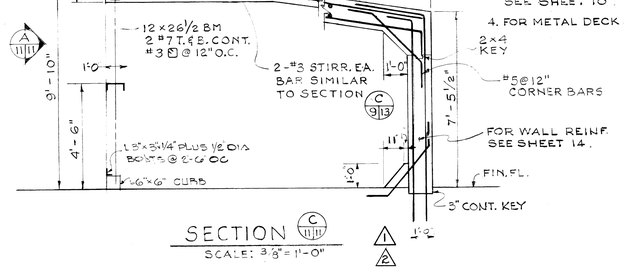

SECTION (C/9/13)
SCALE: 3/8" = 1'-0"

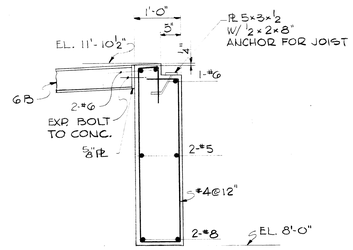

SECTION (D/11/11)
SCALE: 3/4" = 1'-0"

GRAPHIC SCALES:

1/8" = 1'-0"
3/8" = 1'-0"
3/4" = 1'-0"

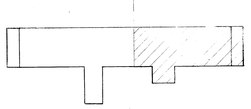

KEY PLAN

SYMBOL	DESCRIPTION	DATE	APPROVAL
2	RELOCATED REINF. IN SEC. C-11-11. & ADDED DIM.	22 AUG 66	
1	REVISED SECTION C	8/22/66	

REVISIONS

AMMANN & WHITNEY
CONSULTING ENGINEERS
111-8TH AVENUE, NEW YORK, N.Y.

DEPARTMENT OF THE ARMY
OFFICE OF THE CHIEF OF ENGINEERS
MILITARY CONSTRUCTION - ENGINEERING DIVISION
WASHINGTON, D.C.

DRAWN BY: F.J.W.
TRACED BY: F.J.W.
CHECKED BY:
SUBMITTED BY: AMMANN & WHITNEY
APPROVED: CHIEF M.&P.S. BRANCH
APPROVED: CHIEF ENGINEERING DIVISION, MIL. CONSTR. O.C.E.
DATE: 18 JULY 1966

AMMUNITION MAINTENANCE FACILITY

AMMUNITION MAINTENANCE BUILDING

ROOF PLAN STRUCTURAL

APPROVED FOR
DATE:

SCALE: AS NOTED
SPEC. NO. 16-06-324-66-CE
DRAWING NUMBER 35-69-09
SHEET 11 OF 45