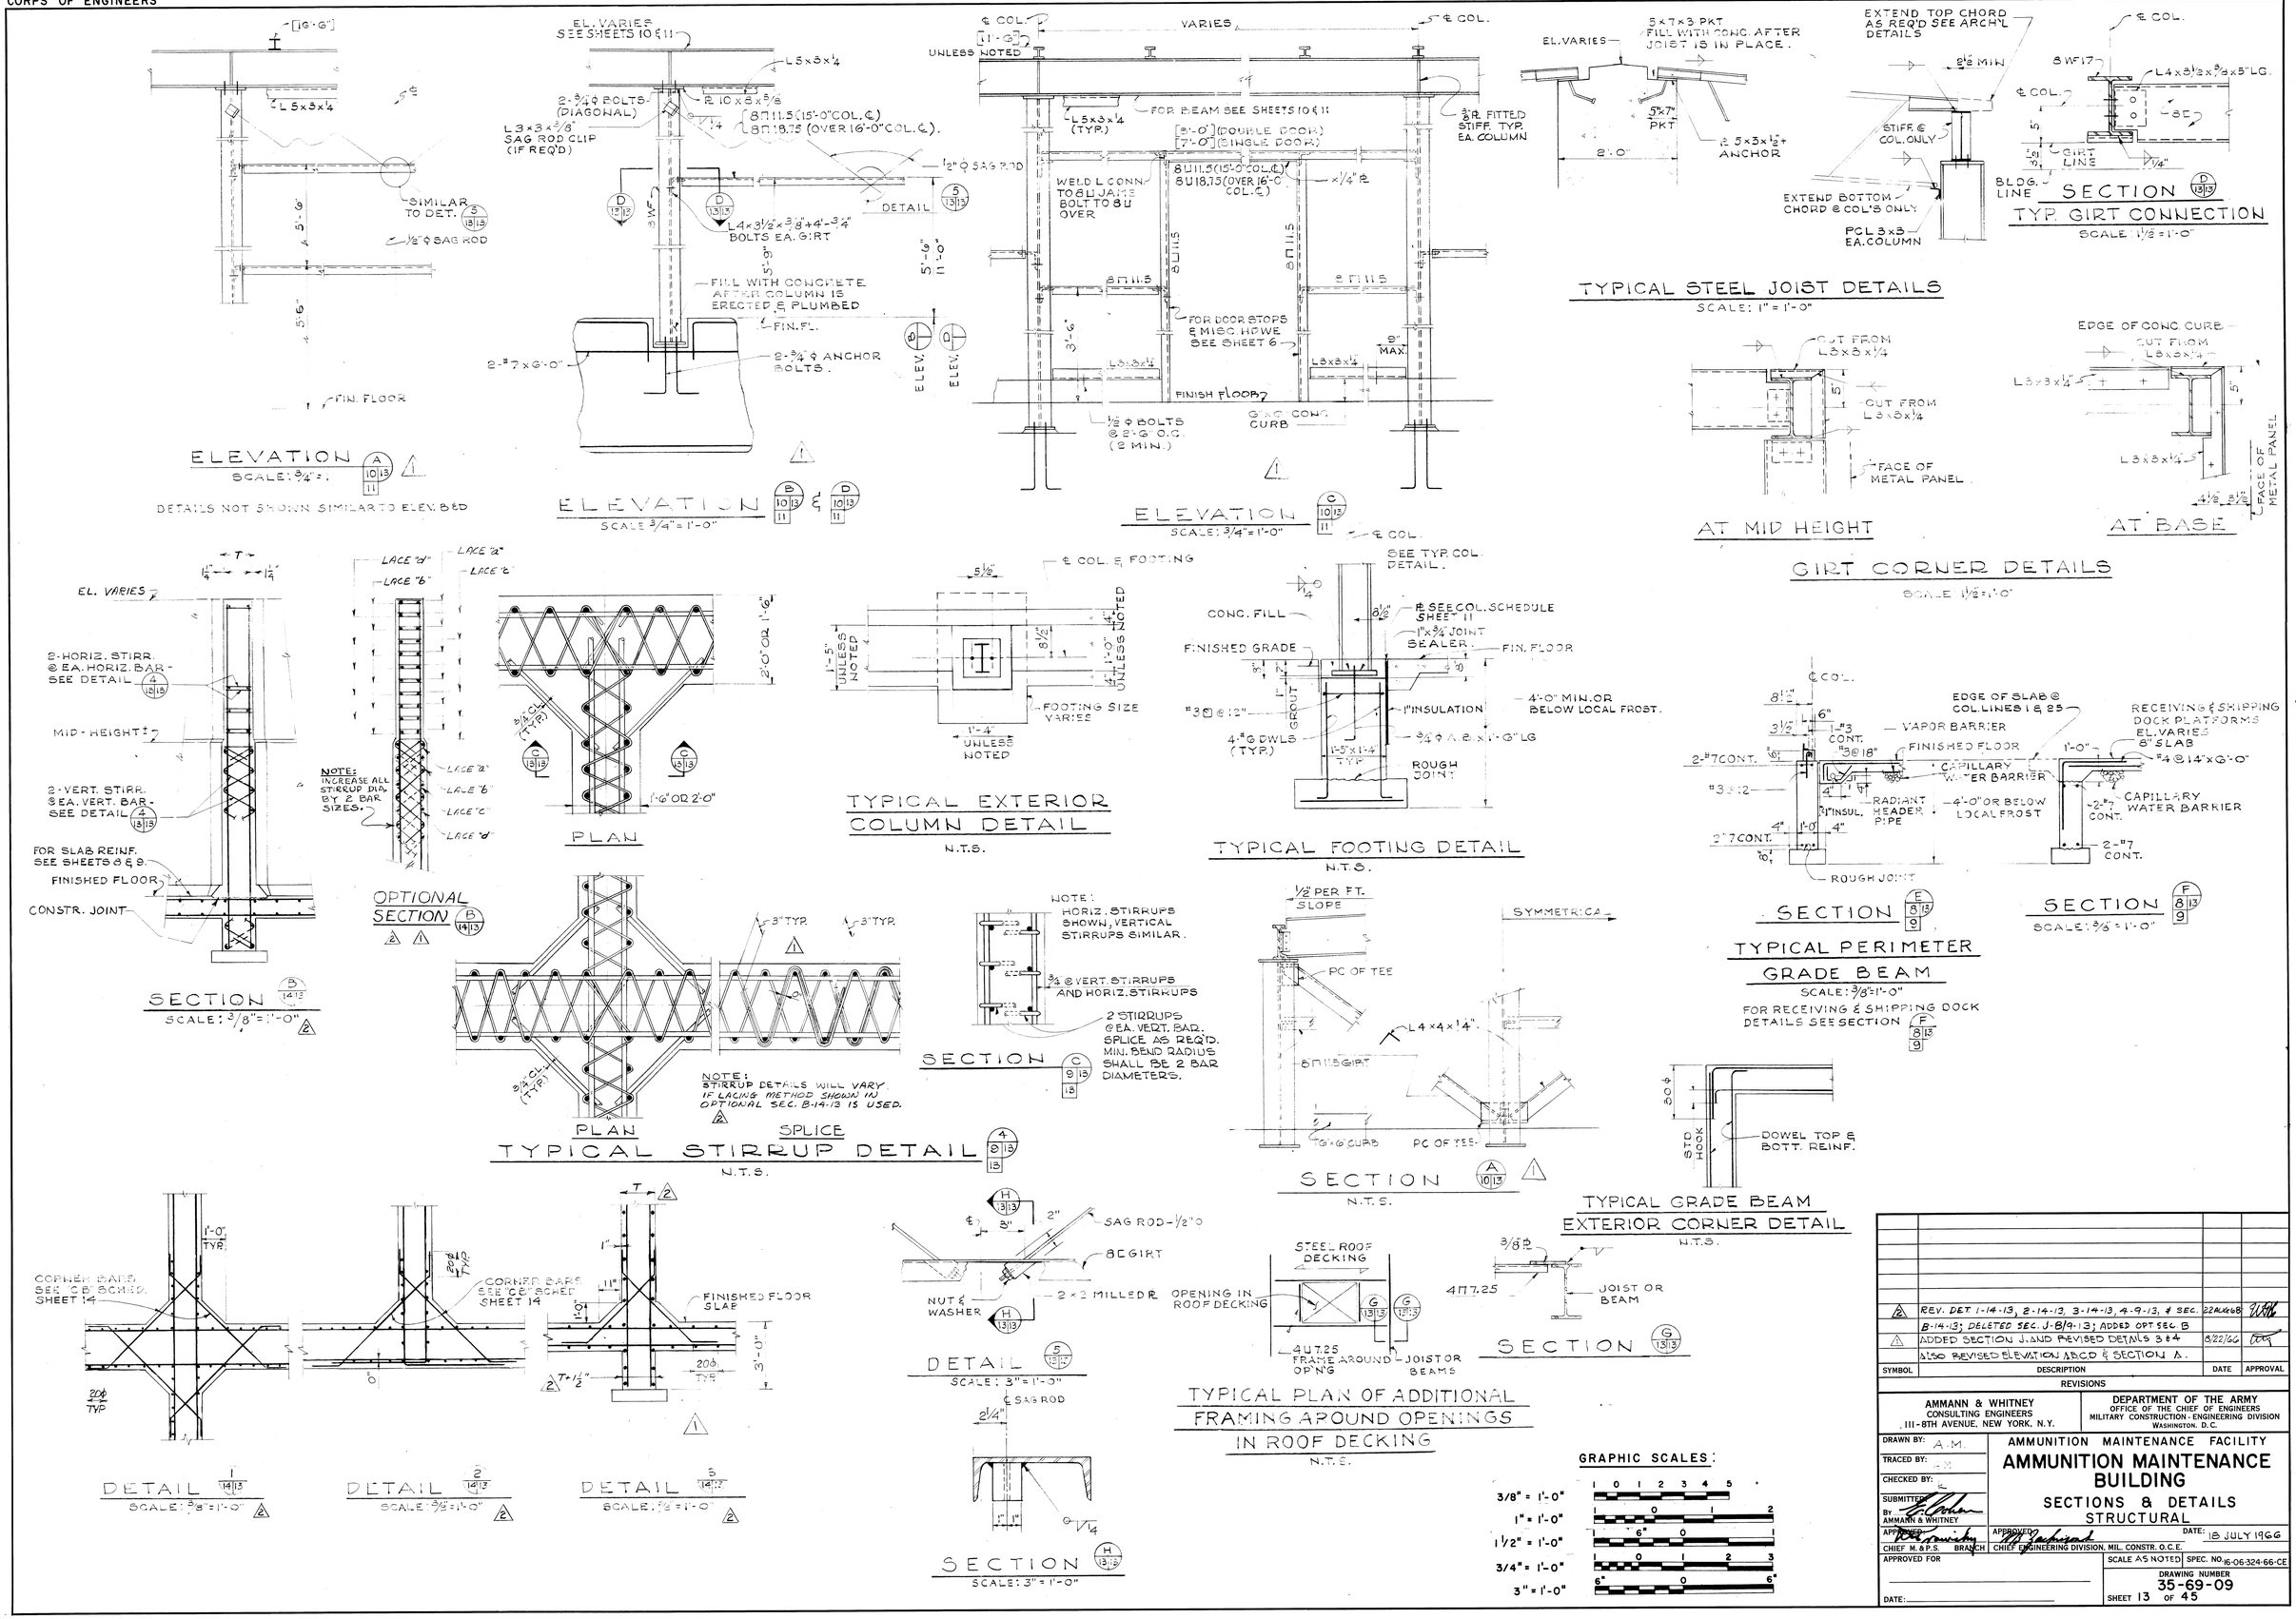

SYMBOL	DESCRIPTION	DATE	APPROVAL
2	REV. DET 1-14-13, 2-14-13, 3-14-13, 4-9-13, & SEC. B-14-13; DELETED SEC. J-8/9-13; ADDED OPT SEC B	22 AUG 68	
1	ADDED SECTION J, AND REVISED DETAILS 3 & 4 ALSO REVISED ELEVATION A,B,C,D & SECTION A.	8/22/66	

REVISIONS

AMMANN & WHITNEY
CONSULTING ENGINEERS
111-8TH AVENUE, NEW YORK, N.Y.

DEPARTMENT OF THE ARMY
OFFICE OF THE CHIEF OF ENGINEERS
MILITARY CONSTRUCTION - ENGINEERING DIVISION
WASHINGTON, D.C.

DRAWN BY: A.M.
TRACED BY: A.M.
CHECKED BY:
SUBMITTED BY: AMMANN & WHITNEY
APPROVED: CHIEF M. & P.S. BRANCH
APPROVED: CHIEF ENGINEERING DIVISION, MIL. CONSTR. O.C.E.
DATE: 18 JULY 1966
APPROVED FOR
DATE:

AMMUNITION MAINTENANCE FACILITY

AMMUNITION MAINTENANCE BUILDING

SECTIONS & DETAILS STRUCTURAL

SCALE AS NOTED
SPEC. NO. 16-06-324-66-CE
DRAWING NUMBER 35-69-09
SHEET 13 OF 45