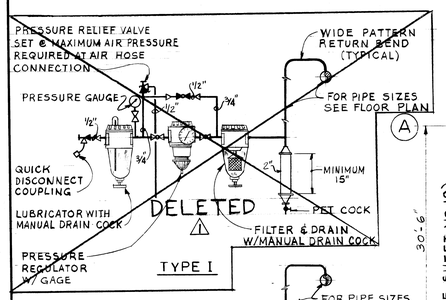

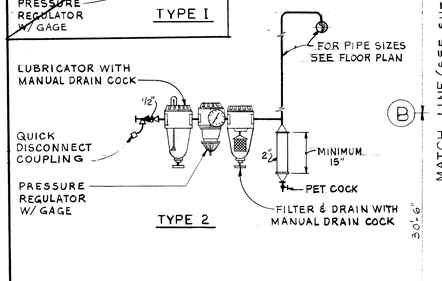

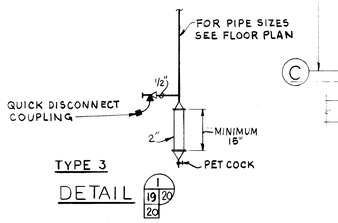

DETAIL 1/19 20/20

AIR HOSE CONNECTIONS

NOTE: EXCEPT WHERE TYPES 2 OR 3 (ABOVE) ARE SPECIFIED, ALL AIR HOSE CONNECTIONS SHALL BE QUICK-DISCONNECT COUPLINGS. △1

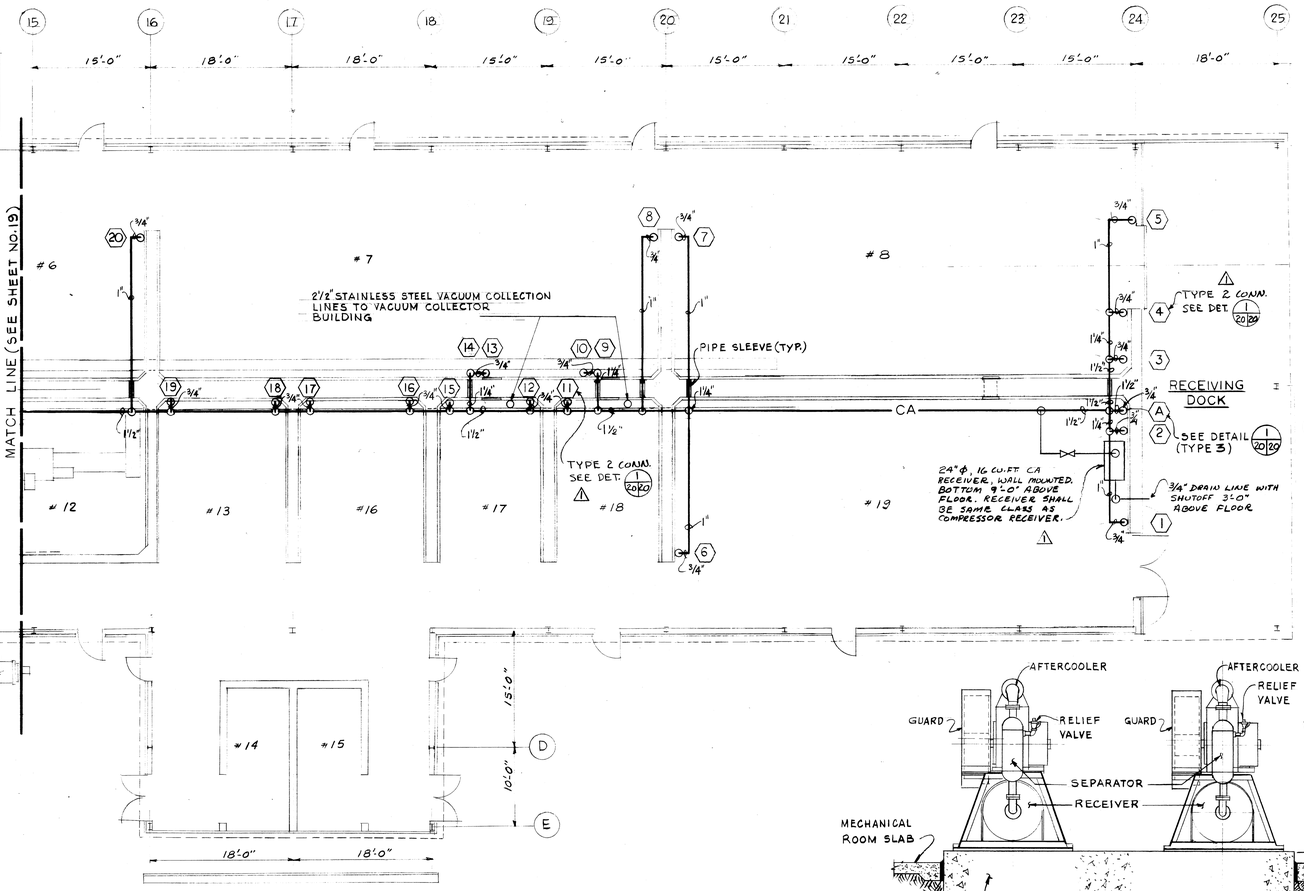

FLOOR PLAN ZONE II

SCALE: 1/8" = 1'-0"

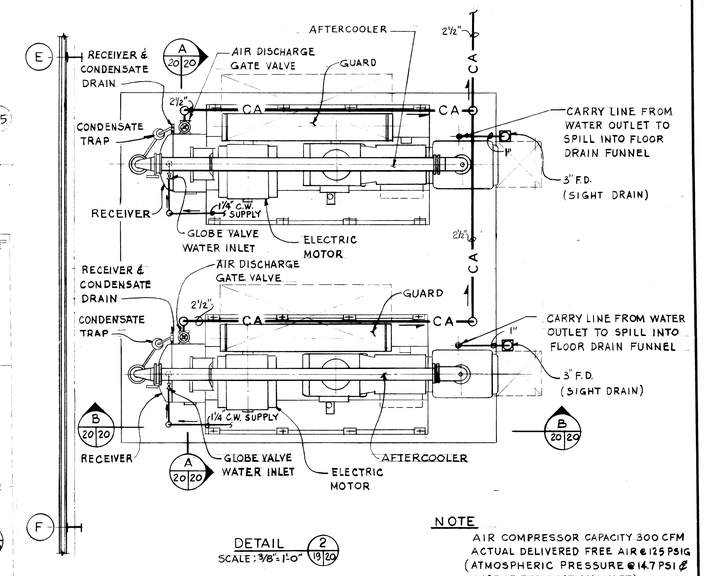

DETAIL 2/18 20

SCALE: 3/8" = 1'-0"

AIR COMPRESSORS

NOTE

AIR COMPRESSOR CAPACITY 300 CFM ACTUAL DELIVERED FREE AIR @ 125 PSIG (ATMOSPHERIC PRESSURE @ 14.7 PSI & 60°F AT THE SUCTION INLET)
AIR RECEIVER 60 CU.FT. VOLUME DESIGNED 125 PSIG OPERATING PRESSURE

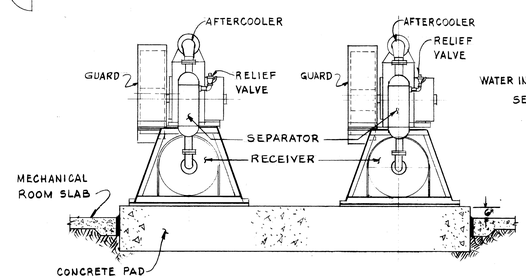

SECTION A/20 20

SCALE: 3/8" = 1'-0"

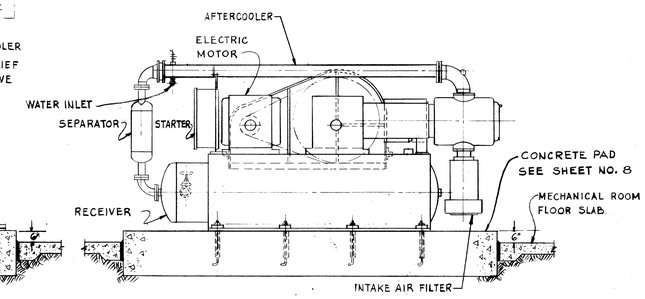

SECTION B/20 20

SCALE: 3/8" = 1'-0"

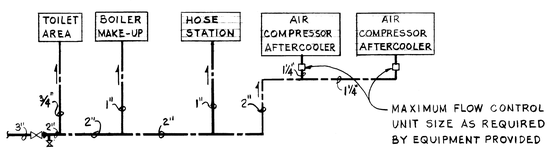

COLD WATER RISER DIAGRAM

NOT TO SCALE

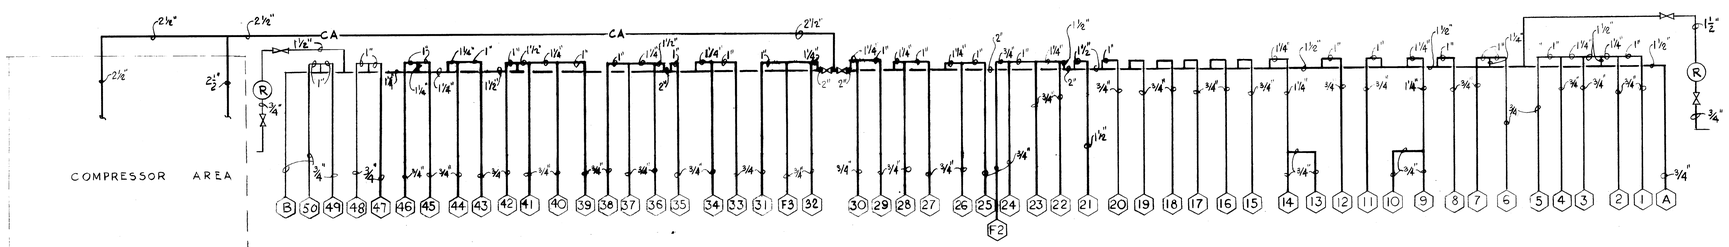

NOTE:
PITCH AIR LINES IN DIRECTION OF FLOW NOT LESS THAN 1"/40' FOR SHORT LENGTHS 1" FALL SHOULD BE MINIMUM

COMPRESSED AIR RISER DIAGRAM △1

NOT TO SCALE

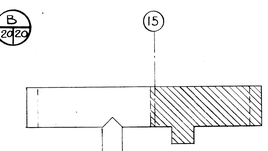

KEY PLAN

GRAPHIC SCALES

1/8" = 1'-0"

3/8" = 1'-0"

SYMBOL	DESCRIPTION	DATE	APPROVAL
△1	ADDED REC. TO BAY 19; COLLED OUT CONNECTORS IN BAYS 8, 18. REV. "AIR HOSE CONN." & "RISER DIAGRAM."	22 AUG 69	

REVISIONS

AMMANN & WHITNEY
CONSULTING ENGINEERS
111-8TH AVENUE, NEW YORK, N.Y.

DEPARTMENT OF THE ARMY
OFFICE OF THE CHIEF OF ENGINEERS
MILITARY CONSTRUCTION - ENGINEERING DIVISION
WASHINGTON, D.C.

DRAWN BY: C.B.
TRACED BY: C.B.
CHECKED BY: M.S.A.
SUBMITTED BY: AMMANN & WHITNEY
APPROVED: CHIEF UTILITIES BRANCH
APPROVED FOR
DATE:

AMMUNITION MAINTENANCE FACILITY

AMMUNITION MAINTENANCE BUILDING

PLAN, RISER DIAGRAMS & DETAILS PLUMBING

APPROVED: CHIEF ENGINEERING DIVISION, MIL. CONSTR. O.C.E.
DATE: 18 JULY 1966

SCALE: AS NOTED
SPEC. NO. 16-08-324-66-C2
DRAWING NUMBER 35-09-09
SHEET 20 OF 45