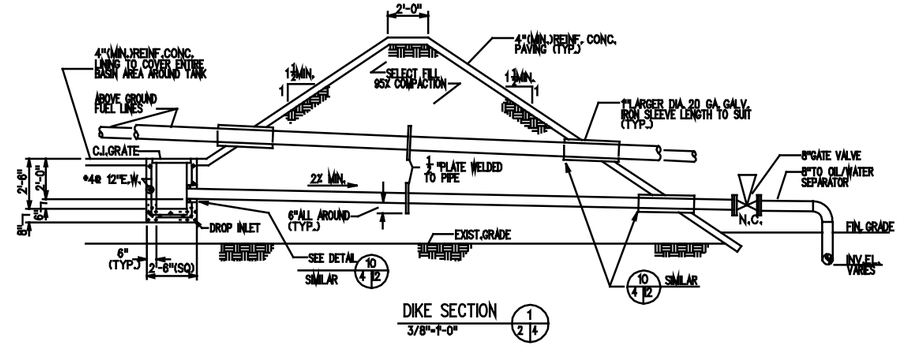

DIKE SECTION 1/2|4
3/8"=1'-0"

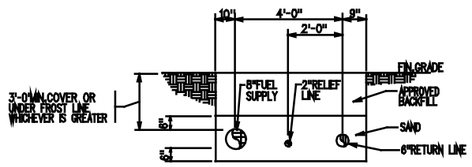

TYPICAL PIPE TRENCH DETAIL 2/4|4
1/2"=1'-0"

NOTE:
ANGLE OF REPOSE FOR TRENCH SHALL BE BASED ON ACTUAL SOIL CONDITIONS AND TRENCH DEPTH.

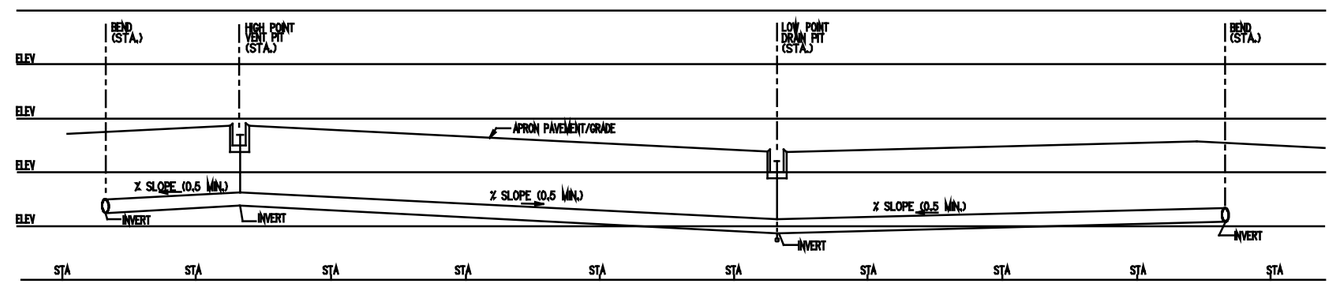

TYPICAL FUEL LINE PROFILE
N.T.S.

NOTE:
PIPE PROFILES ARE REQUIRED FOR ALL PIPING THAT CONTAINS FUEL.

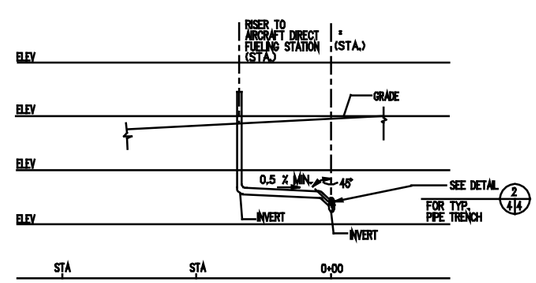

TYPICAL LATERAL LINE PROFILE
N.T.S.
* TYP. FOR 8" SUPPLY, 2" RELIEF AND 6" RETURN PIPE.

GRAPHIC SCALES:

3/8"=1'-0"

1/2"=1'-0"

REVISION	DESCRIPTION	DATE	APPROVED

SUPERSEDES PREVIOUS EDITIONS OF THIS DRAWING

Robert and Company
Architects-Engineers-Planners
50 Peachtree Street, N.E., Atlanta, Georgia 30303

DESIGN: S. SUGGERS CHK'D: L. MARSH
DR: M. SUGGERS
SUPV: L. HEASLEY CK'D SUPV: M. HUNTER
SUBMITTED BY: DATE: 12-7-90

EIC.
BR.HD.
FPE.
APPROVED: DATE: 1/8/91
EFD FOR COMMANDER WMFAC

DEPARTMENT OF THE AIR FORCE
HEADQUARTERS OVER SEAS AIR FORCE
MILITARY CONSTRUCTION AGENCY
WASHINGTON, D.C. 20330

ACCEPTED: DATE: 1-22-91
USAF FUEL FACILITIES ENGINEER

APPROVED FOR CHIEF OF STAFF, U.S. AIR FORCE

CHIEF, ENGINEERING DIVISION
DATE: 1-22-91

AIR FORCE STANDARDS
AIRCRAFT DIRECT FUELING SYSTEM
TYPE IV

UNVERIFIED DRAFT

SITE DETAILS
AND PIPE PROFILES

SCALE: AS NOTED
SPEC. NO. 78-24-29-00-AF
SHEET 4
DRAWING NO. AF 78-24-29