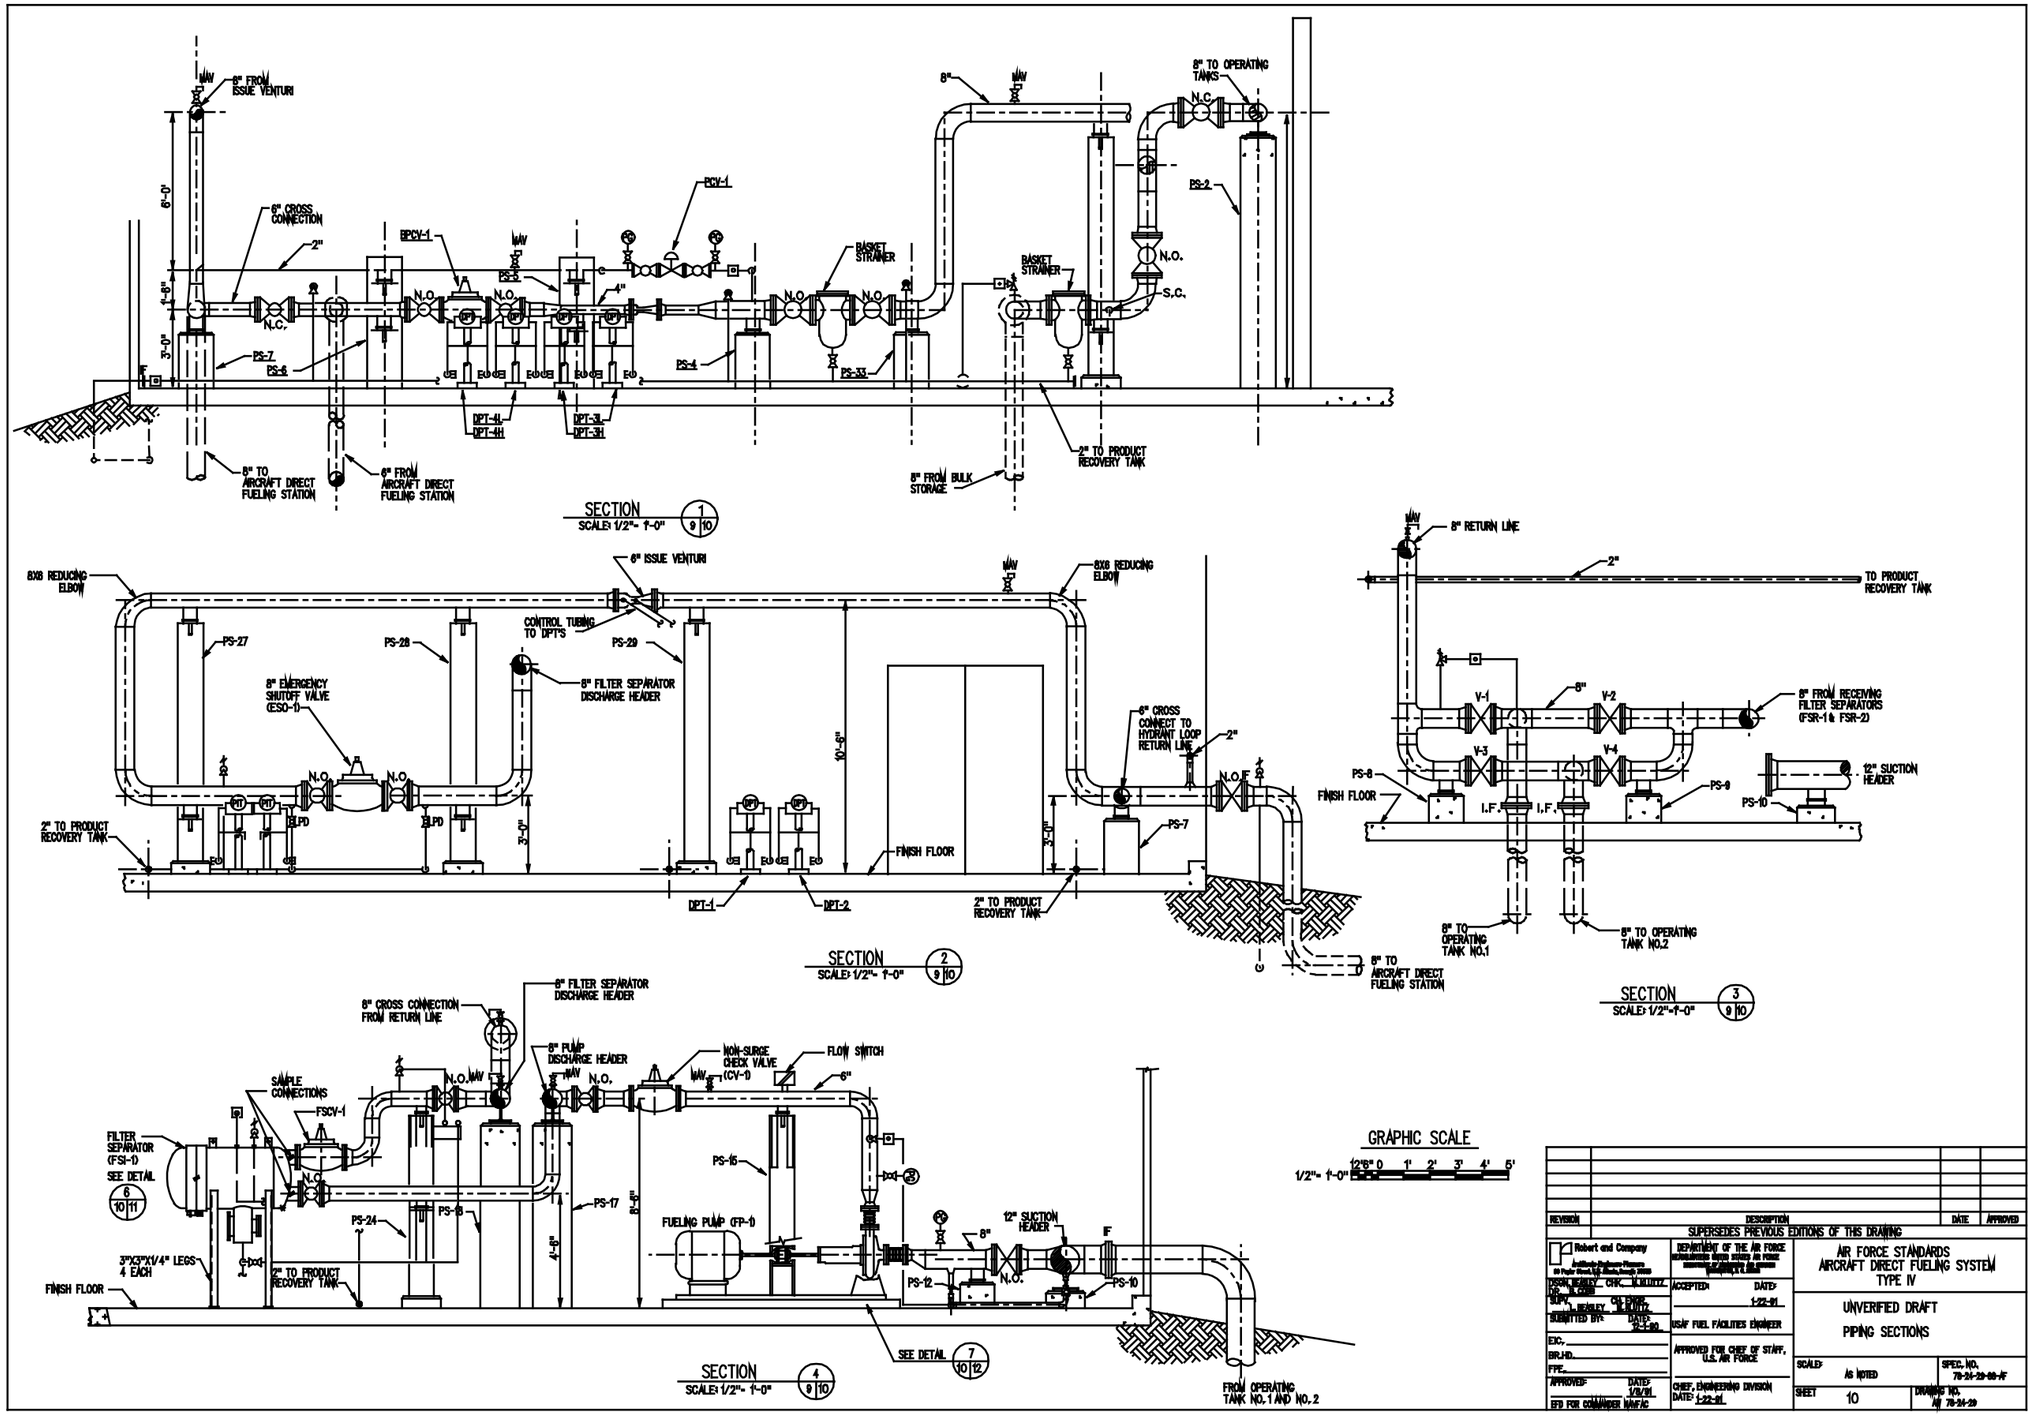

REVISION	DESCRIPTION	DATE	APPROVED

SUPERSEDES PREVIOUS EDITIONS OF THIS DRAWING

Robert and Company
Architects-Engineers-Planners
80 Pacific Street, N.E. Atlanta, Georgia 30303

DEPARTMENT OF THE AIR FORCE
HEADQUARTERS UNITED STATES AIR FORCE
SOUTHWEST AIR DIVISION
LOS ANGELES, CALIFORNIA

AIR FORCE STANDARDS
AIRCRAFT DIRECT FUELING SYSTEM
TYPE IV

UNVERIFIED DRAFT
PIPING SECTIONS

DSGN. BEASLEY CHK. M. BLUTTZ
DR. M. CORB
SUPV. L. BEASLEY CH. ENGR. M. BLUTTZ
SUBMITTED BY: DATE: 12-1-90
EIC.
BR.HD.
FPE.
APPROVED: DATE: 1/8/91
EFD FOR COMMANDER NAVFAC

ACCEPTED: DATE: 1-22-91
USAF FUEL FACILITIES ENGINEER
APPROVED FOR CHIEF OF STAFF, U.S. AIR FORCE
CHIEF, ENGINEERING DIVISION DATE: 1-22-91

SCALE: AS NOTED
SPEC. NO. 78-24-29-88-AF
SHEET 10
DRAWING NO. AF 78-24-29