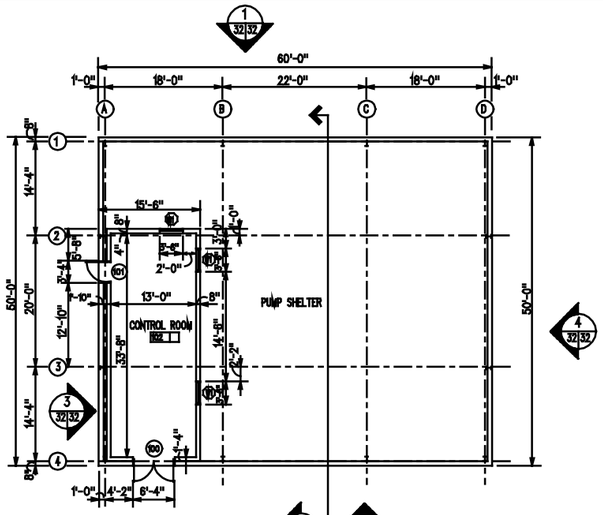

FLOOR PLAN
SCALE 1/8"=1'-0"

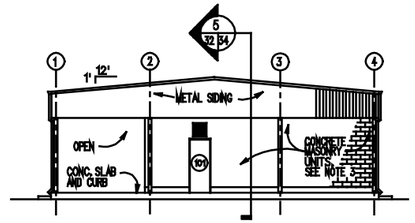

LEFT SIDE ELEVATION
SCALE 1/8"=1'-0"

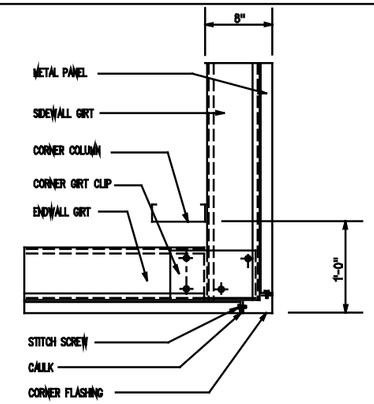

ENLARGED CORNER DETAIL
SCALE 1 1/2"=1'-0"

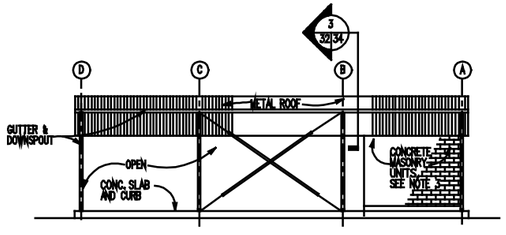

BACK ELEVATION
SCALE 1/8"=1'-0"

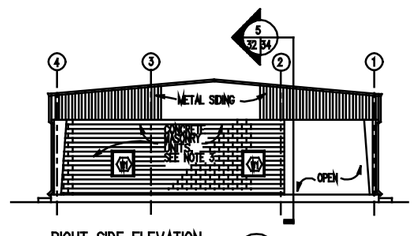

RIGHT SIDE ELEVATION
SCALE 1/8"=1'-0"

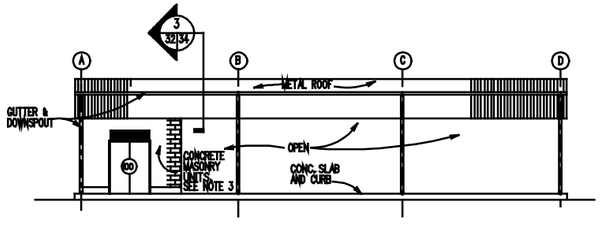

FRONT ELEVATION
SCALE 1/8"=1'-0"

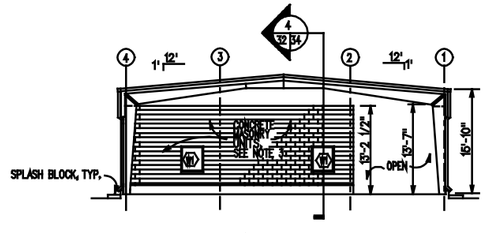

SECTION THRU PUMP SHELTER
SCALE 1/8"=1'-0"

PUMP SHELTER WITH CONTROL ROOM

GRAPHIC SCALES

1/8"=1'-0"

1 1/2"=1'-0"

NOTES:

1. SEE SHEETS 28 THRU 31 FOR CONCRETE PADS, FOUNDATIONS, AND PIPE SUPPORT
2. INSULATION SHALL BE PROVIDED IN ACCORDANCE WITH THE DESIGN AGENT'S CRITERIA FOR THE PARTICULAR REGION
3. ALL EXPOSED CONCRETE MASONRY UNITS TO BE SPLIT FACED, SLUMP OR FLUTED CONCRETE MASONRY UNITS WITH WATER-REPELLENT FINISH AND INTEGRAL COLOR IN THE EARTH-TONE RANGE. SELECTION TO BE MADE BY THE CONTRACTING OFFICER.

REVISION	DESCRIPTION	DATE	APPROVED
	SUPERSEDES PREVIOUS EDITIONS OF THIS DRAWING		

Robert and Company
Architects-Engineers-Planners
60 Peachtree Street, N.E., Atlanta, Georgia 30303

DESIGN LEADER: CHIEF, ENGINEERING DIV. M.A. WILKINS
DRFT: L. BERKLEY CH. ENGR. J. CARROLL
SUBMITTED BY: DATE: 10-2-80

EIC:
BR.HD.:
FPE:
APPROVED: DATE: 1/8/81
EFD FOR COMMANDER NAVFAC

DEPARTMENT OF THE AIR FORCE
HEADQUARTERS USAF FUEL FACILITIES ENGINEER
WASHINGTON, D.C.

ACCEPTED: DATE: 1-22-81
USAF FUEL FACILITIES ENGINEER

APPROVED FOR CHIEF OF STAFF, U.S. AIR FORCE
CHIEF, ENGINEERING DIVISION
DATE: 1-22-81

AIR FORCE STANDARDS
AIRCRAFT DIRECT FUELING SYSTEM
TYPE IV

PUMP SHELTER WITH CONTROL ROOM
UNVERIFIED DRAFT

SCALE: AS NOTED
SPEC. NO. 78-24-29-00-AF
SHEET 32
DRAWING NO. AF 78-24-29