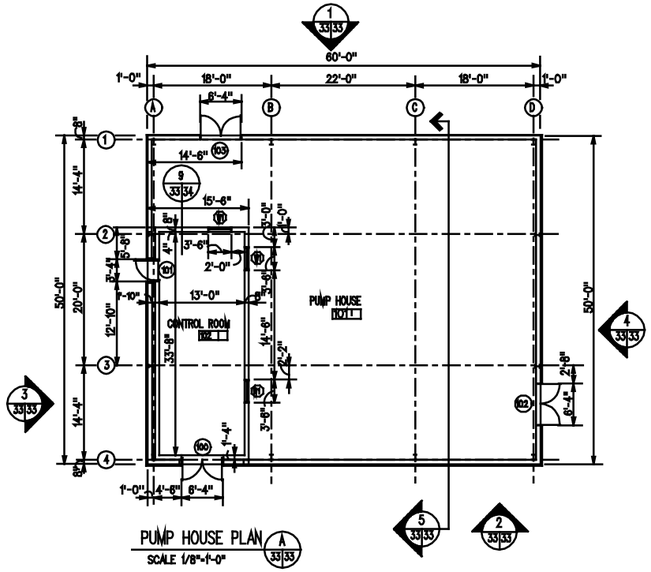

PUMP HOUSE PLAN (A 33|33)
SCALE 1/8"=1'-0"

DOOR SCHEDULE

DOOR NO.	DOOR DATA SIZE	DOOR DATA MAT'L	DOOR DATA TYPE	FRAME DATA MAT'L	FRAME DATA TYPE	FRAME DATA HEAD	FRAME DATA JAMB	FRAME DATA SILL	FIRE RATING	REMARKS
100	PR.3'-0"X7'-0"	HM.	D2	HM.	F1	7/33	6/33	11/33	1HR	PROVIDE PANIC HARDWARE
101	3'-0"X7'-0"	HM.	D1	HM.	F3	7/33	6/33	11/33	1HR	PROVIDE PANIC HARDWARE
102	PR.3'-0"X7'-0"	HM.	D2	HM.	F2	8/33	9/33	10/33	1HR	PROVIDE PANIC HARDWARE
103	PR.3'-0"X7'-0"	HM.	D2	HM.	F2	8/33	9/33	10/33	1HR	PROVIDE PANIC HARDWARE

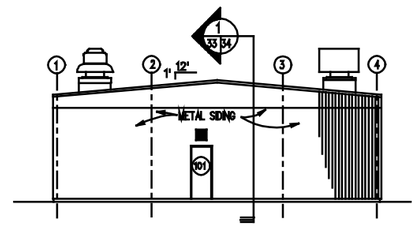

LEFT SIDE ELEVATION (3 33|33)
SCALE 1/8"=1'-0"

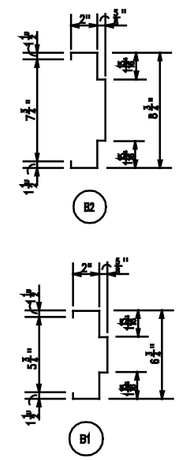

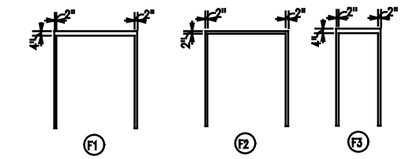

FRAMES TYPES

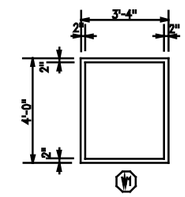

WINDOW ELEVATION

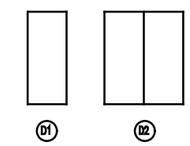

DOOR TYPES

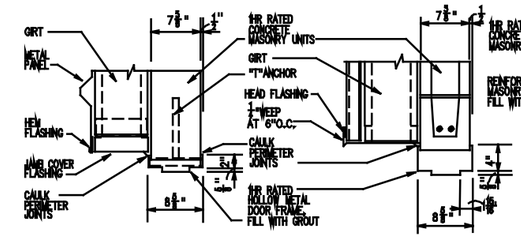

DOOR JAMB DETAIL (6 33|33)
SCALE 1 1/2"=1'-0"

DOOR HEAD DETAIL (7 33|33)
SCALE 1 1/2"=1'-0"

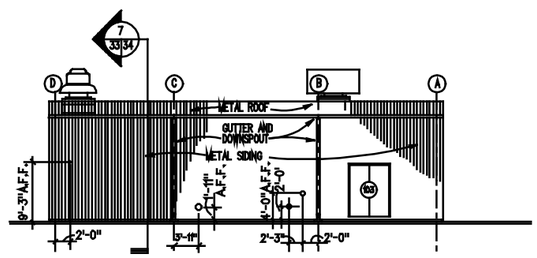

BACK ELEVATION (1 33|33)
SCALE 1/8"=1'-0"

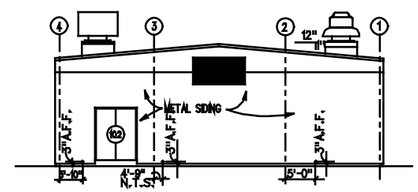

RIGHT SIDE ELEVATION (4 33|33)
SCALE 1/8"=1'-0"

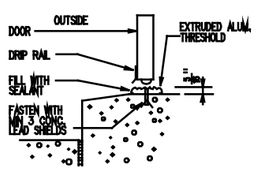

SILL DETAIL (11 33|33)
SCALE 1 1/2"=1'-0"

DOOR HEAD DETAIL (8 33|33)
SCALE 1 1/2"=1'-0"

DOOR JAMB DETAIL (9 33|33)
SCALE 1 1/2"=1'-0"

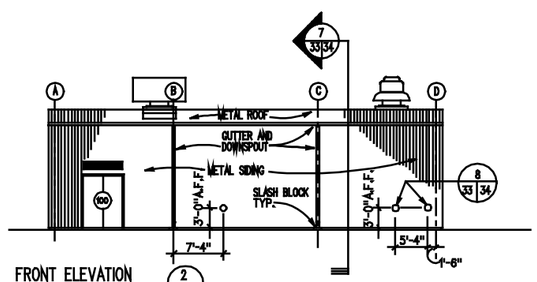

FRONT ELEVATION (2 33|33)
SCALE 1/8"=1'-0"

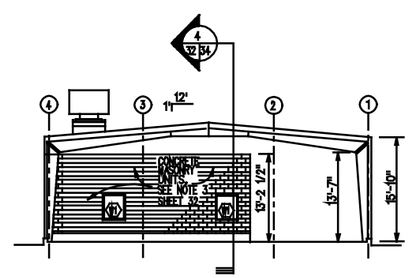

SECTION THRU PUMP HOUSE (5 33|33)
SCALE 1/8"=1'-0"

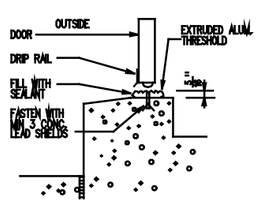

SILL DETAIL (10 33|33)
SCALE 1 1/2"=1'-0"

GRAPHIC SCALES

1/8"=1'-0"
11 1/2"=1'-0"

PUMP HOUSE WITH CONTROL ROOM

REVISION	DESCRIPTION	DATE	APPROVED
	SUPERSEDES PREVIOUS EDITIONS OF THIS DRAWING		

Robert and Company
Architects-Engineers-Planners
50 Poplar Street, N.E., Atlanta, Georgia 30303

DESIGN & WRITE: CHIEF ELEMENT
DR. R. WILSON
SUPV. L. HENLEY CH. ENGR. J. CUMBIE
SUBMITTED BY: DATE: 22-2-80

EN:
BR.HD.
FPE:
APPROVED: DATE: 1/8/81
BFD FOR COMMANDER NAFAC

DEPARTMENT OF THE AIR FORCE
HEADQUARTERS NORTH ATLANTIC AIR FORCE
NATO AIR BASE
LISBON, PORTUGAL

ACCEPTED: DATE: 1-22-81
USAF FUEL FACILITIES ENGINEER

APPROVED FOR CHIEF OF STAFF, U.S. AIR FORCE

CHIEF, ENGINEERING DIVISION
DATE: 1-22-81

AIR FORCE STANDARDS
AIRCRAFT DIRECT FUELING SYSTEM
TYPE IV

UNVERIFIED DRAFT
PUMP HOUSE WITH CONTROL ROOM

SCALE: AS NOTED
SPEC. NO. 78-24-29-00-AF
SHEET 33
DRAWING NO. AF 78-24-29