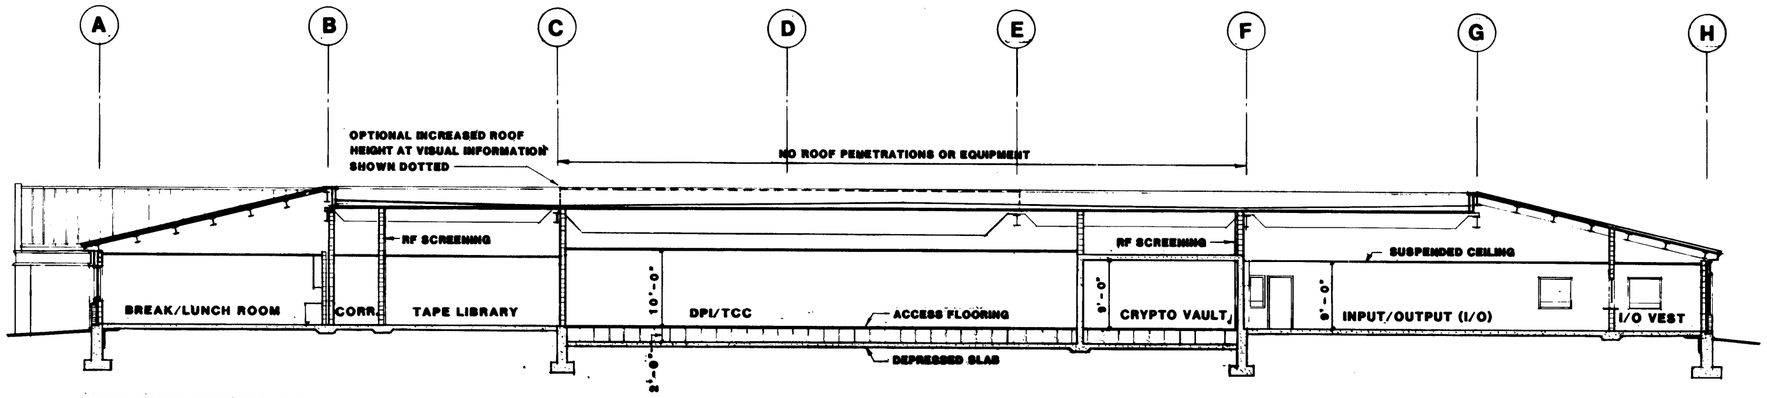

BUILDING SECTION A-A

0 5' 10' 20'

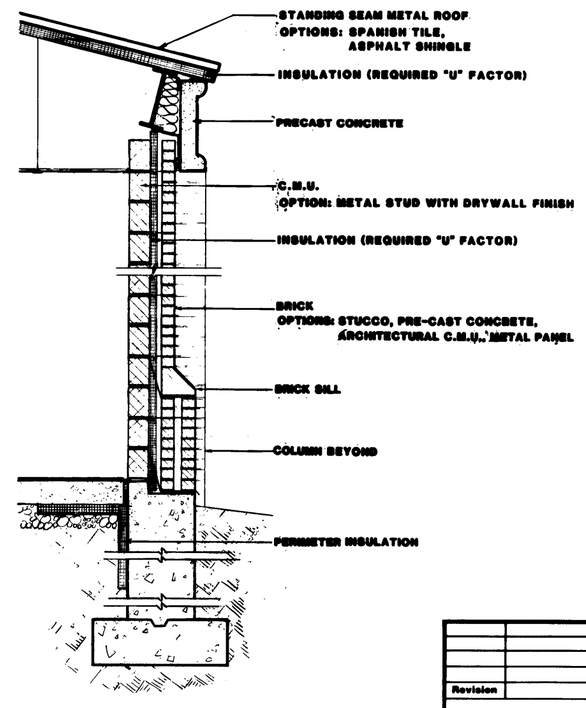

EXTERIOR WALL SECTION

0 6" 1'-0" 2'-0"

Revision	Description	Date	Approved

SEELYE / URBAHN
ENGINEERS - ARCHITECTS
NEW YORK, NEW YORK

U.S. ARMY ENGINEER DISTRICT
CORPS OF ENGINEERS
NEW YORK, NEW YORK

US Army Corps of Engineers

INFORMATION SYSTEMS FACILITY
DEFINITIVE DESIGN

SECTIONS

Designed by:
Drawn by:
Checked by:
Submitted by:
ARCHITECT ENGINEER

Reviewed by:
SECTION CHIEF

Concurred:
CHIEF, DESIGN BRANCH

Approval Recommended:
CHIEF, ENGINEERING DIVISION

Approved by:
COLONEL C E DISTRICT ENGINEER

Sheet reference number: **A-2**

Date: MAY 15, 1987
Scale: AS SHOWN
Sheet 3 of 4

FILE NO. 131-20-1