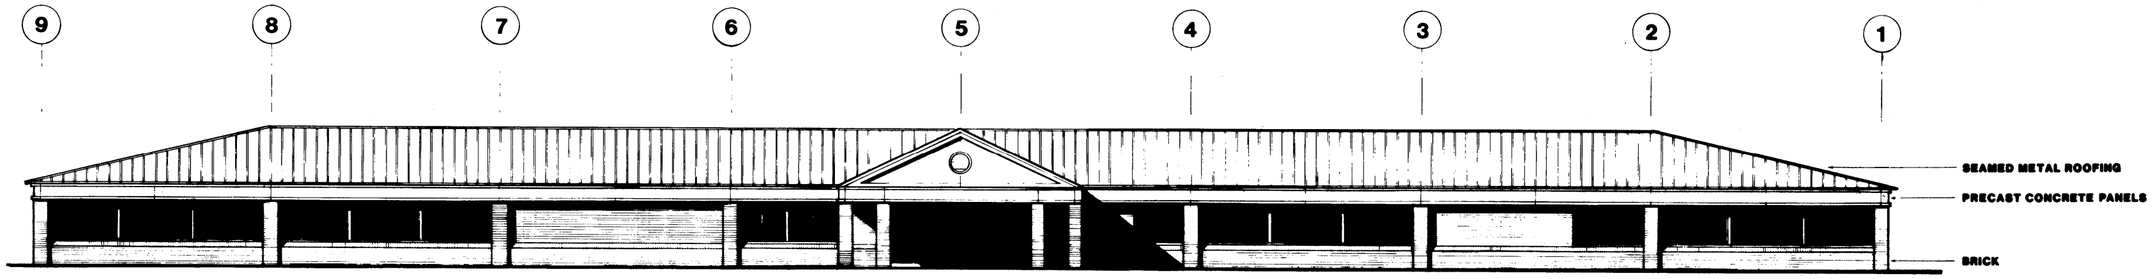

NORTH ELEVATION

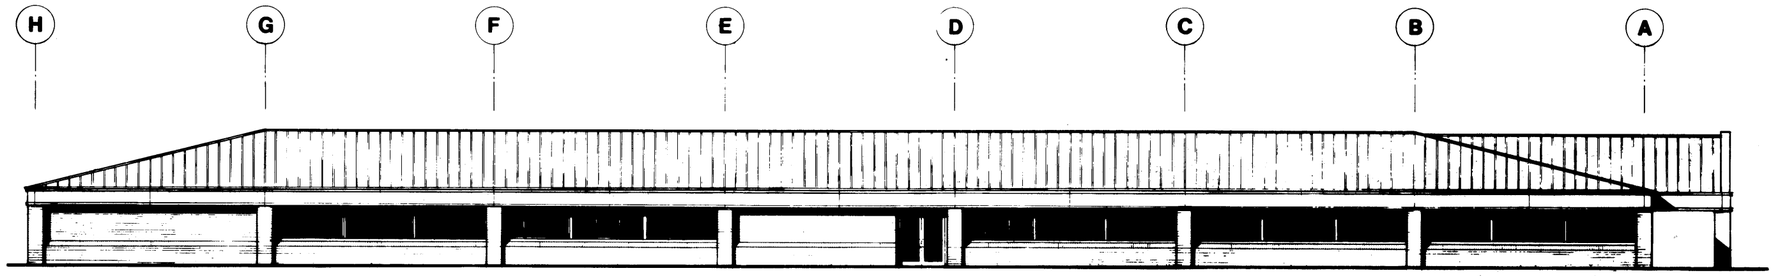

EAST ELEVATION

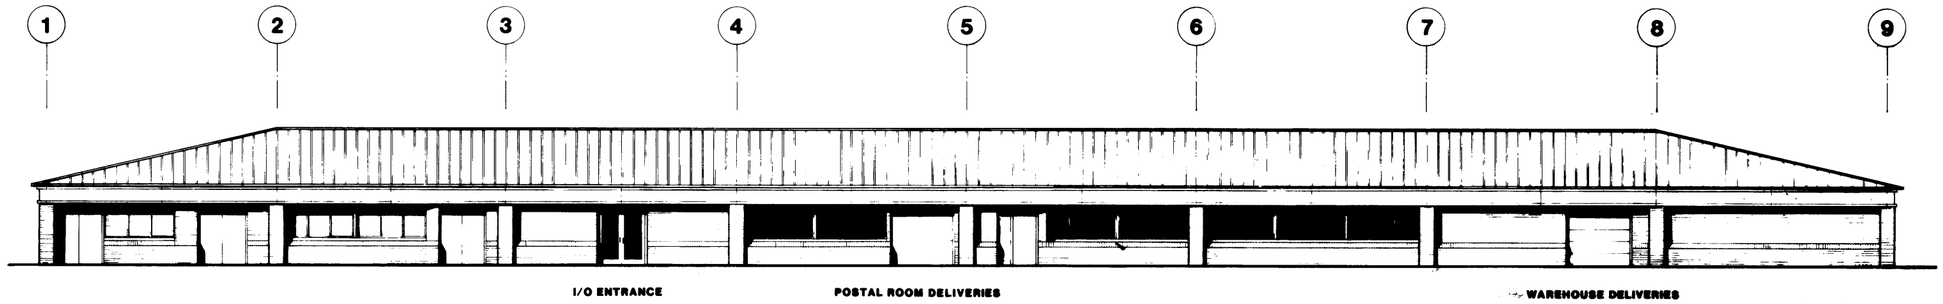

SOUTH ELEVATION

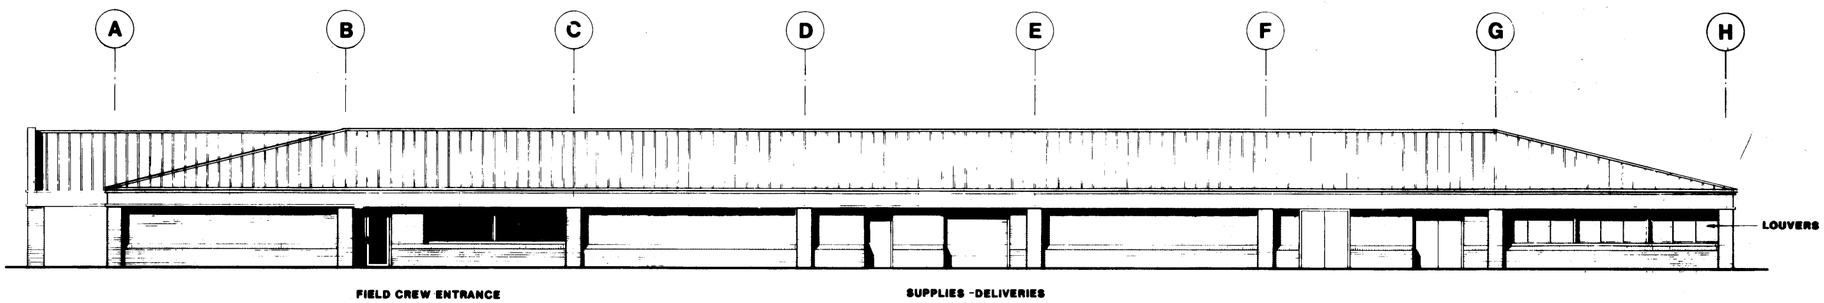

WEST ELEVATION

0 5 10 20

Revision	Description	Date	Approved

SEELYE / URBAHN
ENGINEERS - ARCHITECTS
NEW YORK, NEW YORK

U.S. ARMY ENGINEER DISTRICT
CORPS OF ENGINEERS
NEW YORK, NEW YORK

US Army Corps of Engineers

INFORMATION SYSTEMS FACILITY
DEFINITIVE DESIGN

ELEVATIONS

Designed by:
Drawn by:
Checked by:
Submitted by:
ARCHITECT ENGINEER
Reviewed by:
SECTION CHIEF
Concurred:
CHIEF, DESIGN BRANCH
Approval Recommended:
CHIEF, ENGINEERING DIVISION
Approved by:
COLONEL, C. E. DISTRICT ENGINEER

Sheet reference number: **A-3**

Date: MAY 15, 1967
Scale: AS SHOWN
Sheet 4 of 4

FILE NO. 131-20-1