CORPS OF ENGINEERS | U.S. ARMY

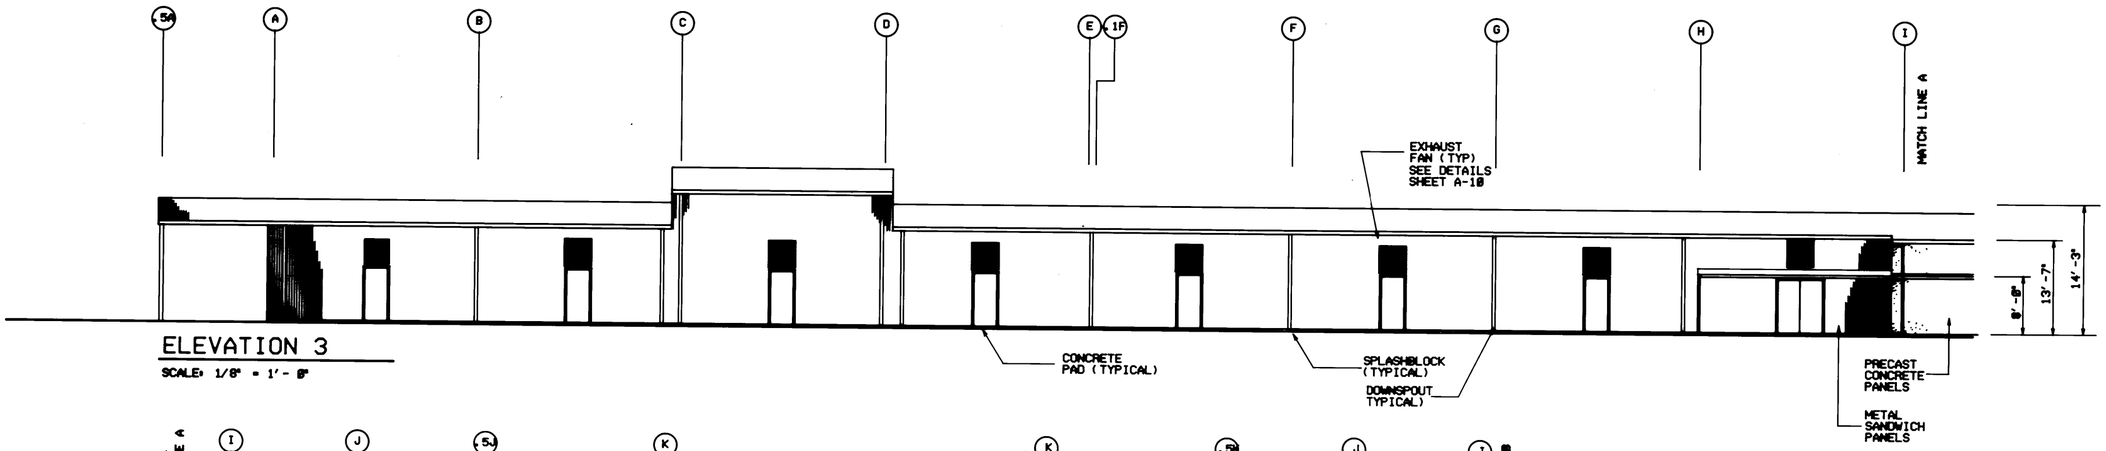

ELEVATION 3

SCALE: 1/8" = 1'-0"

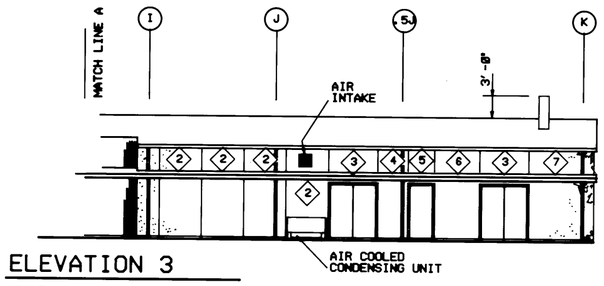

ELEVATION 3

SCALE: 1/8" = 1'-0"

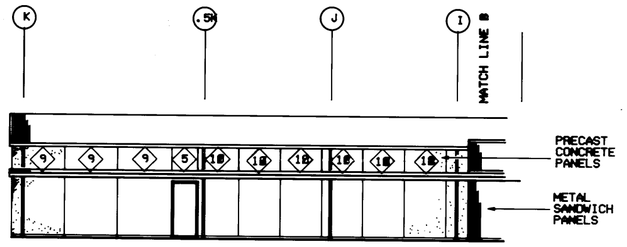

ELEVATION 1

SCALE: 1/8" = 1'-0"

NOTES:

1. SEE SHEET A-3 FOR PRECAST SCHEDULE.

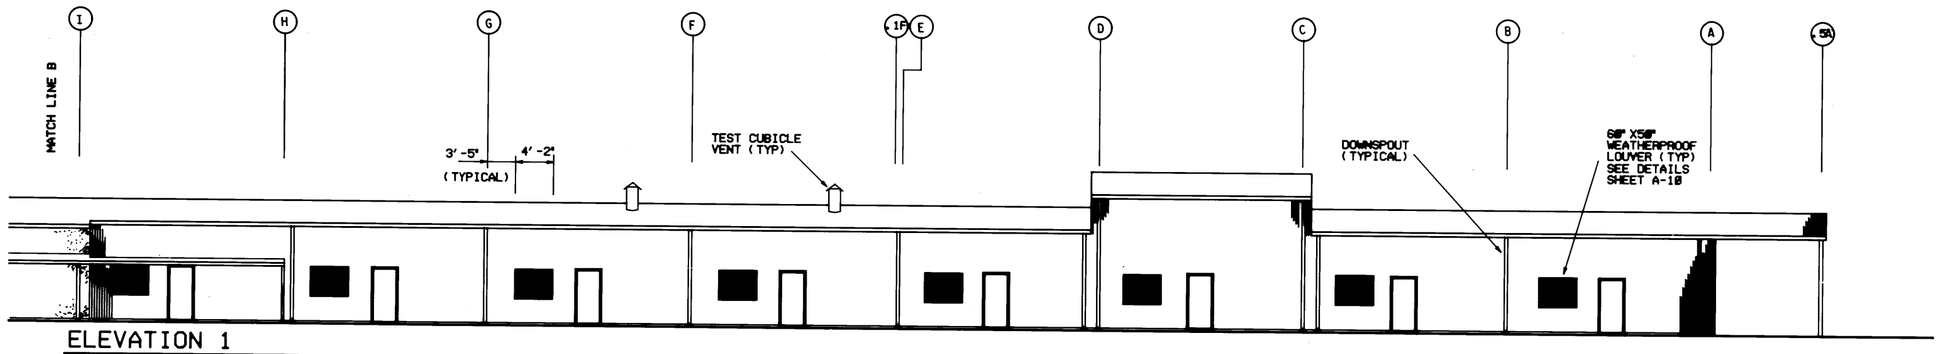

ELEVATION 1

SCALE: 1/8" = 1'-0"

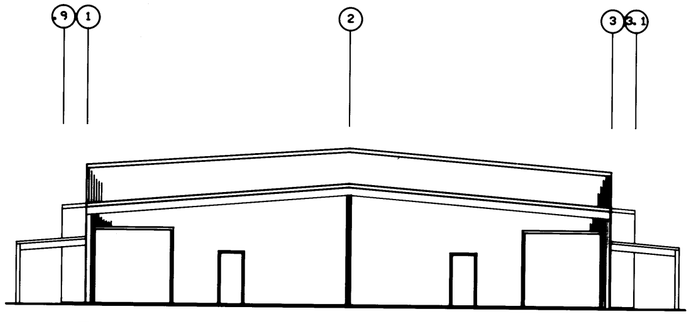

ELEVATION 4

SCALE: 1/8" = 1'-0"

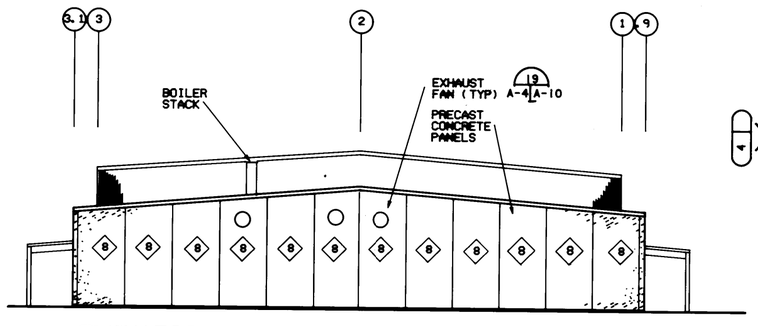

ELEVATION 2

SCALE: 1/8" = 1'-0"

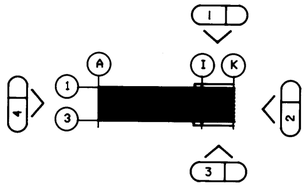

KEY PLAN

SCALE: 1/8" = 1'-0"

Symbol	Description	Date	Approved
	Revisions		

US ARMY ENGINEER DIVISION HUNTSVILLE
CORPS OF ENGINEERS
HUNTSVILLE, ALABAMA

Site adapt A/E :

US Army Corps of Engineers

STANDARD DESIGN
AMMUNITION SURVEILLANCE FACILITY
ELEVATIONS

Dwn. by : Ckd. by :

Reviewed by : JPS

Date :

Sheet reference number : A-4

Design file no. :

Rev.

Approved by :

Drawing code : STD 216-12-01

Sheet of