CORPS OF ENGINEERS | 4 | 3 | 2 | 1 | U.S. ARMY

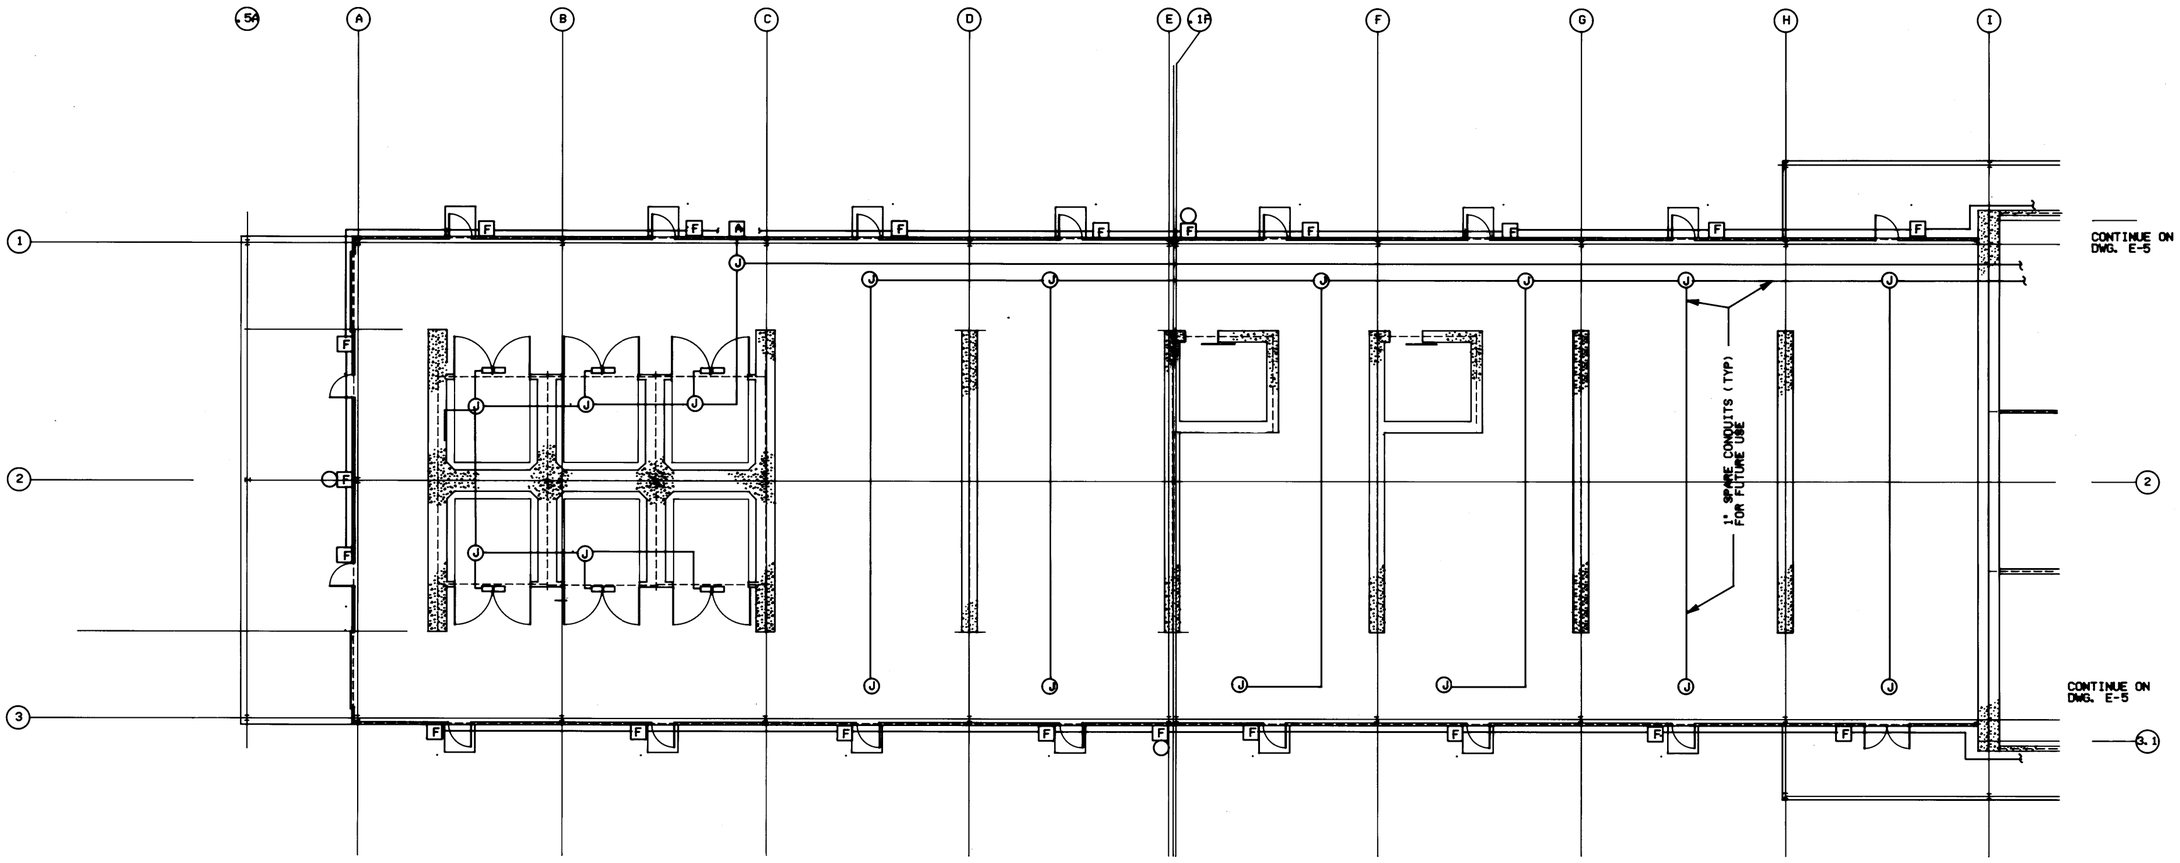

FIRE DETECTION & SECURITY PLAN

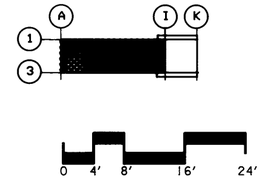

Symbol	Description	Date	Approved
	Revisions		

US ARMY ENGINEER DIVISION HUNTSVILLE
CORPS OF ENGINEERS
HUNTSVILLE, ALABAMA

Site adapt A/E :

US Army Corps of Engineers

STANDARD DESIGN
AMMUNITION SURVEILLANCE FACILITY
FIRE DETECTION AND SECURITY

Dwn. by : CD
Ckd. by : JS
Reviewed by : JS
Date :
Approved by :
Drawing code : STD 216-12-01
Sheet reference number : E-6
Design file no. :
Rev.
Sheet of

5 | 4 | 3 | 2 | 1