CORPS OF ENGINEERS | 4 | 3 | 2 | 1 | U. S. ARMY

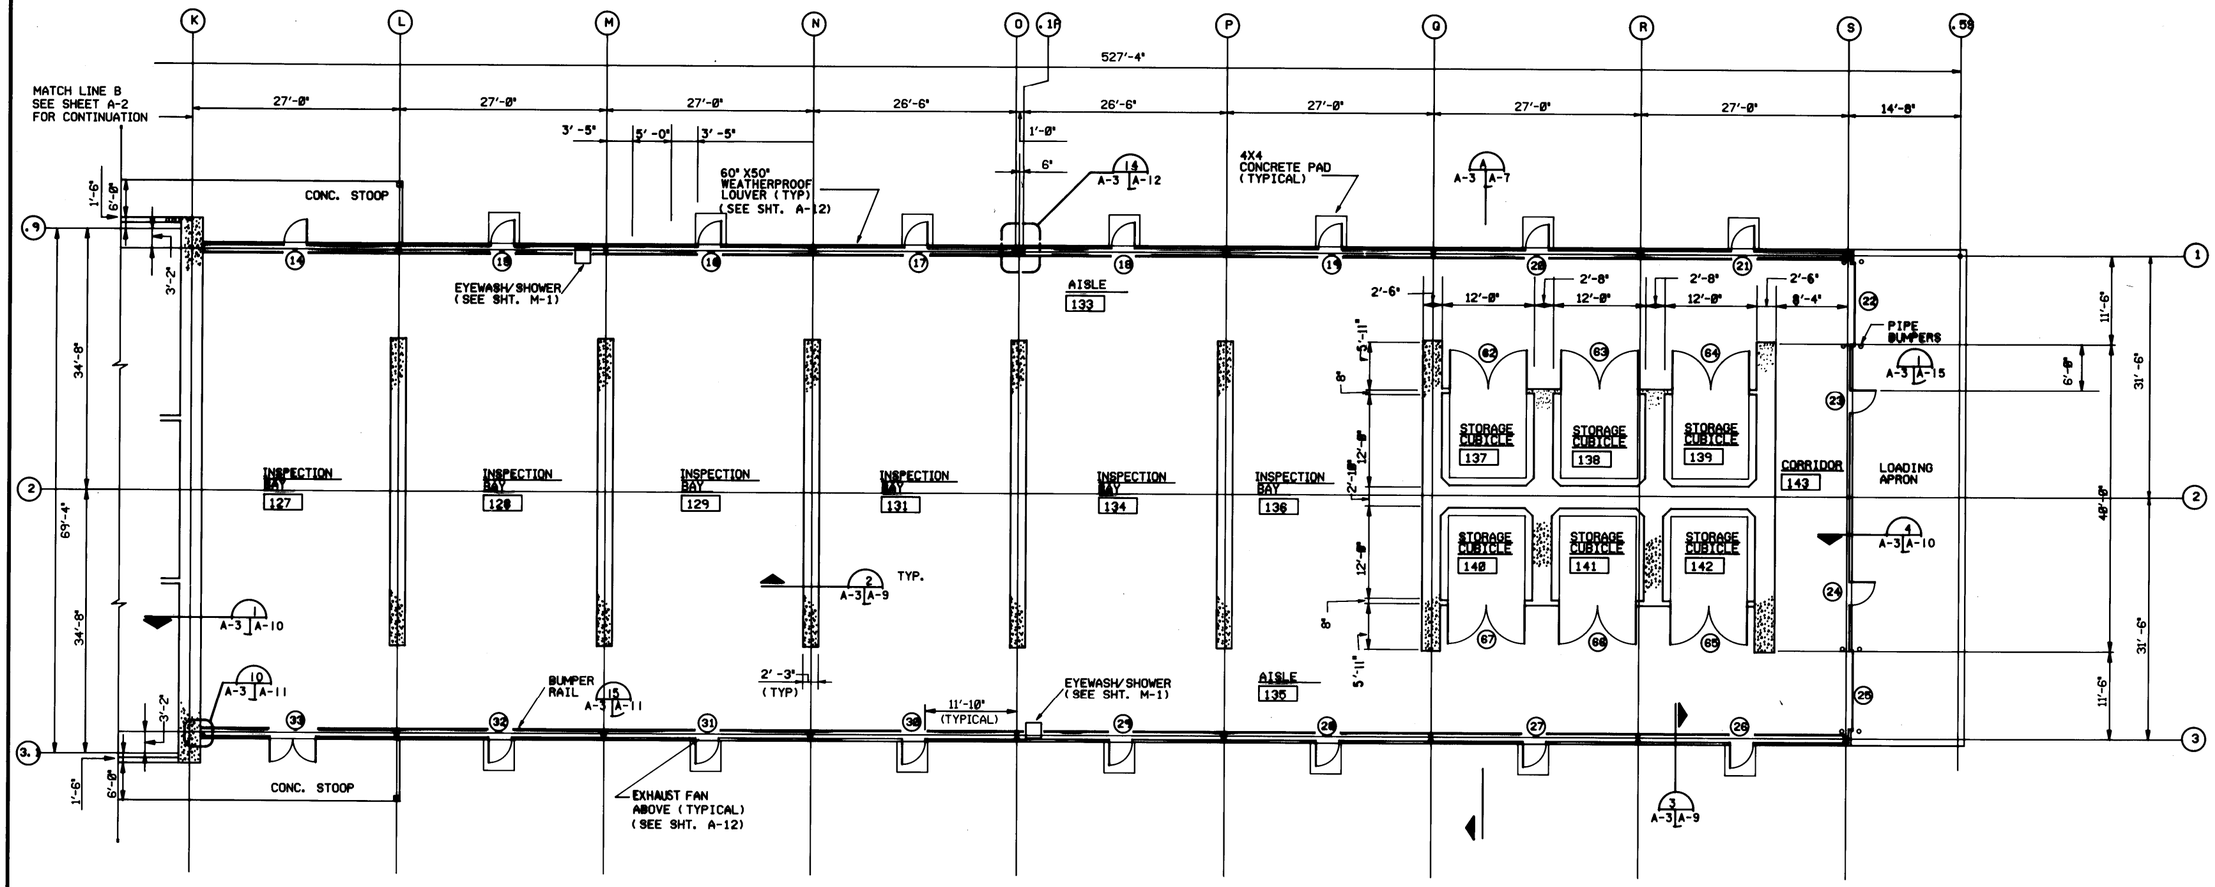

FLOOR PLAN

SCALE: 1/8" = 1'-0"

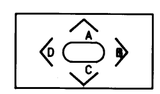

ROOM REFERENCE KEY

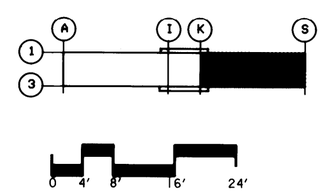

SCALE: 1/8" = 1'-0"

Symbol	Description	Date	Approved
	Revisions		

US ARMY ENGINEER DIVISION HUNTSVILLE
CORPS OF ENGINEERS
HUNTSVILLE, ALABAMA

Site adapt A/E :

US Army Corps of Engineers

STANDARD DESIGN
AMMUNITION SURVEILLANCE FACILITY
FLOOR PLAN, RH

Dwn. by : Ckd. by :

Reviewed by : JPS | Date : | Sheet reference number : A-3 | Design file no. : | Rev.

Approved by : | Drawing code : STD 216-12-02 | Sheet of

5 | 4 | 3 | 2 | 1