CORPS OF ENGINEERS | U. S. ARMY

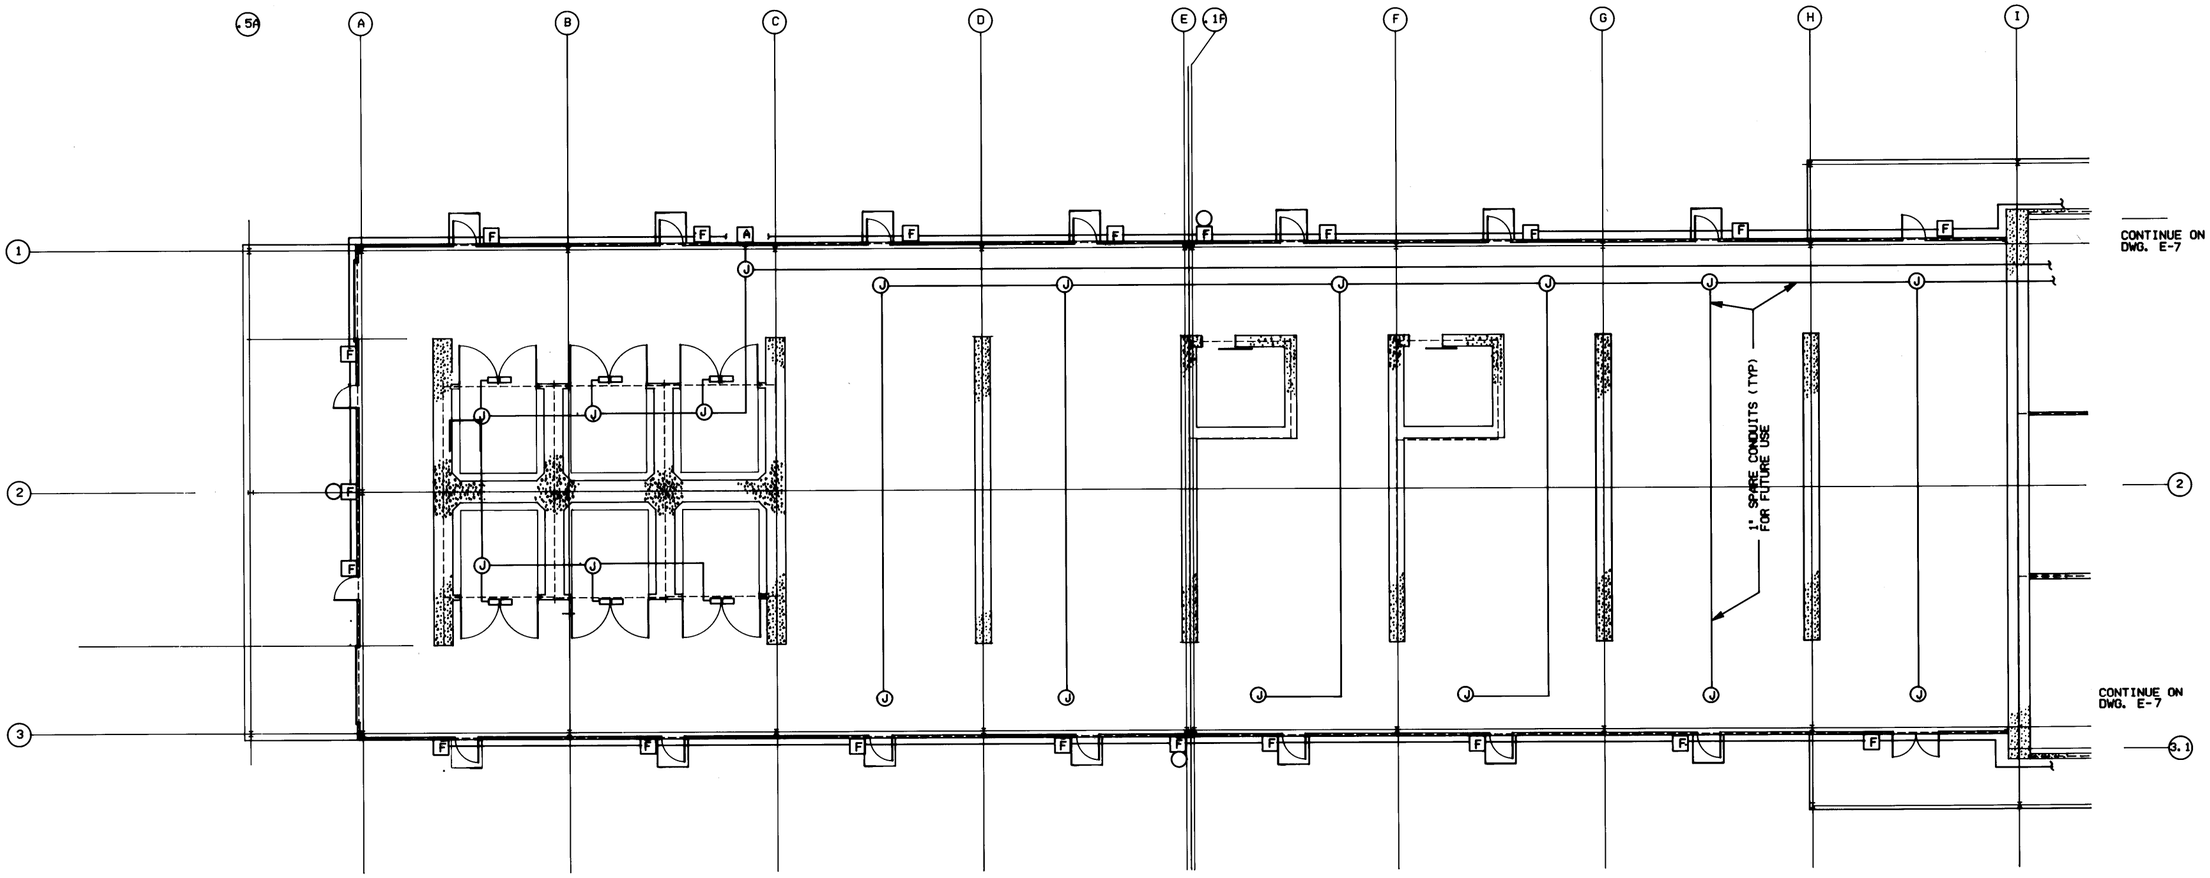


# FIRE DETECTION & SECURITY PLAN

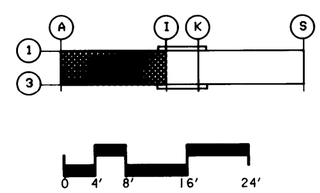


| Symbol | Description | Date | Approved |
|---|---|---|---|
| | Revisions | | |

US ARMY ENGINEER DIVISION HUNTSVILLE
CORPS OF ENGINEERS
HUNTSVILLE, ALABAMA

Site adapt A/E :

US Army Corps of Engineers

STANDARD DESIGN
AMMUNITION SURVEILLANCE FACILITY
FIRE DETECTION AND SECURITY L. H.

Dwn. by : CBD
Ckd. by : JS
Reviewed by : JS
Date :
Approved by :
Drawing code : STD 216-12-02
Sheet reference number : E-8
Design file no. :
Rev.
Sheet of