CORPS OF ENGINEERS | 4 | 3 | 2 | 1 | U.S. ARMY

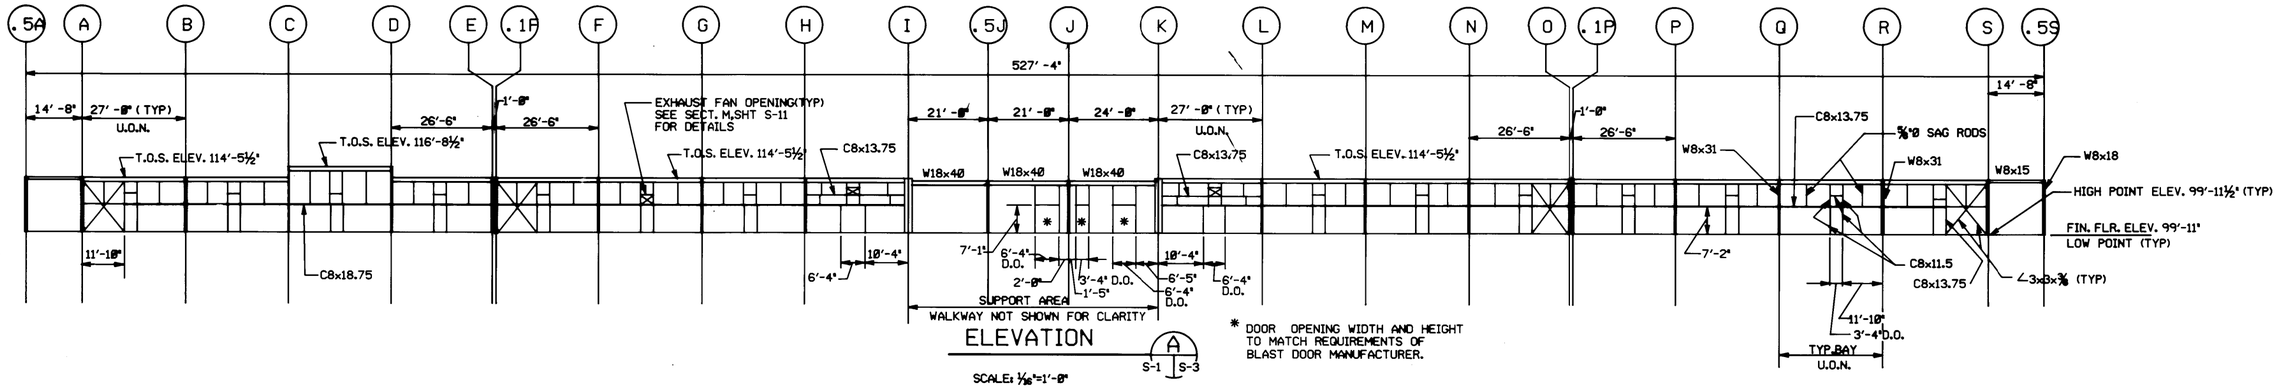

ELEVATION A S-1 S-3

SCALE: 1/16"=1'-0"

* DOOR OPENING WIDTH AND HEIGHT TO MATCH REQUIREMENTS OF BLAST DOOR MANUFACTURER.

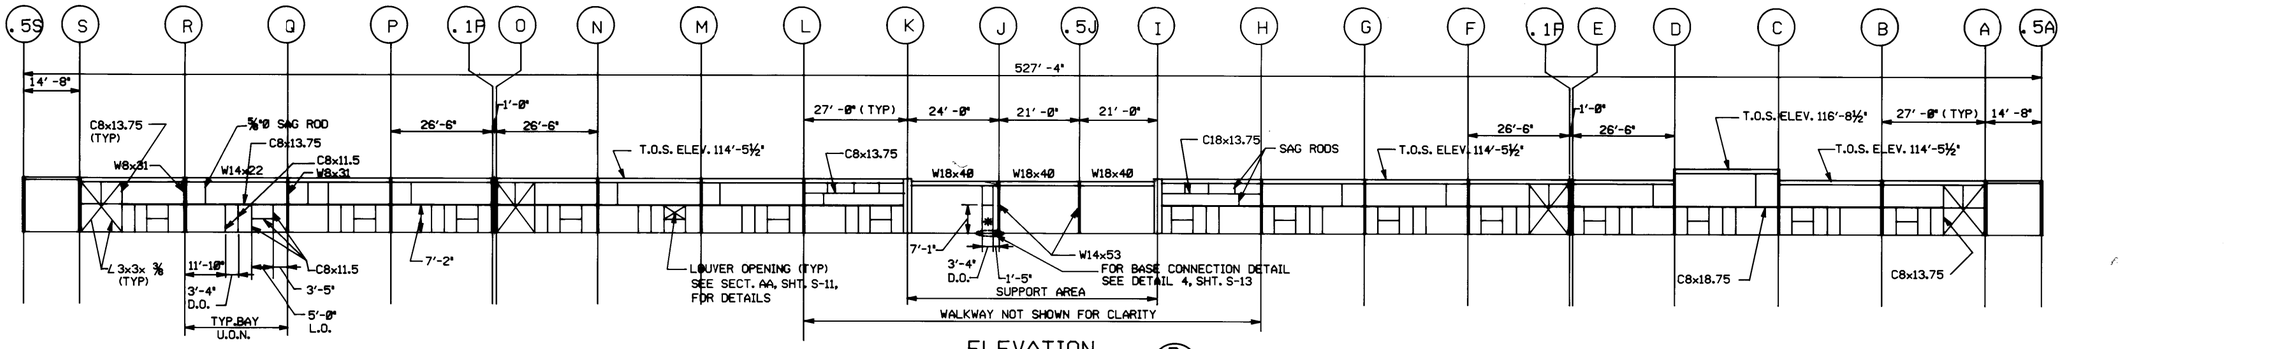

ELEVATION B S-1 S-3

SCALE: 1/16"=1'-0"

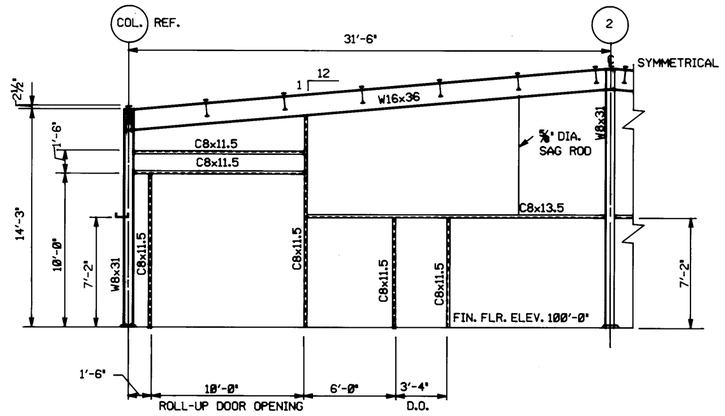

SECTION F S-2 S-3

SCALE: ¼"=1'-0"

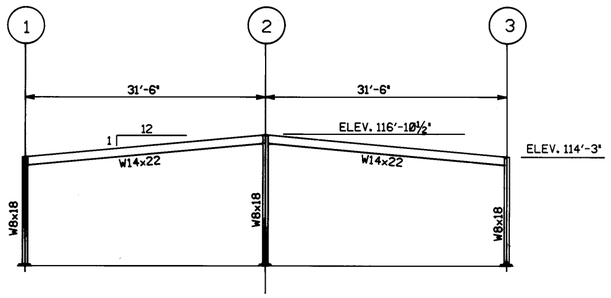

ELEVATION C S-1 S-3 AS SHOWN

ELEVATION D S-1 S-3 OPP HAND

SCALE: 1/8"=1'-0"

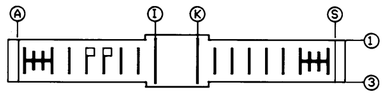

KEY PLAN

Symbol	Description	Date	Approved
	Revisions		

US ARMY ENGINEER DIVISION HUNTSVILLE
CORPS OF ENGINEERS
HUNTSVILLE, ALABAMA

Site adapt A/E :

US Army Corps of Engineers

STANDARD DESIGN
AMMUNITION SURVEILLANCE FACILITY
ELEVATIONS

Dwn. by : RDP | Ckd. by :

Reviewed by : | Date : | Sheet reference number : S-3 | Design file no. : | Rev.

Approved by : | Drawing code : STD 216-12-02 | Sheet of

5 | 4 | 3 | 2 | 1