CORPS OF ENGINEERS | U.S. ARMY

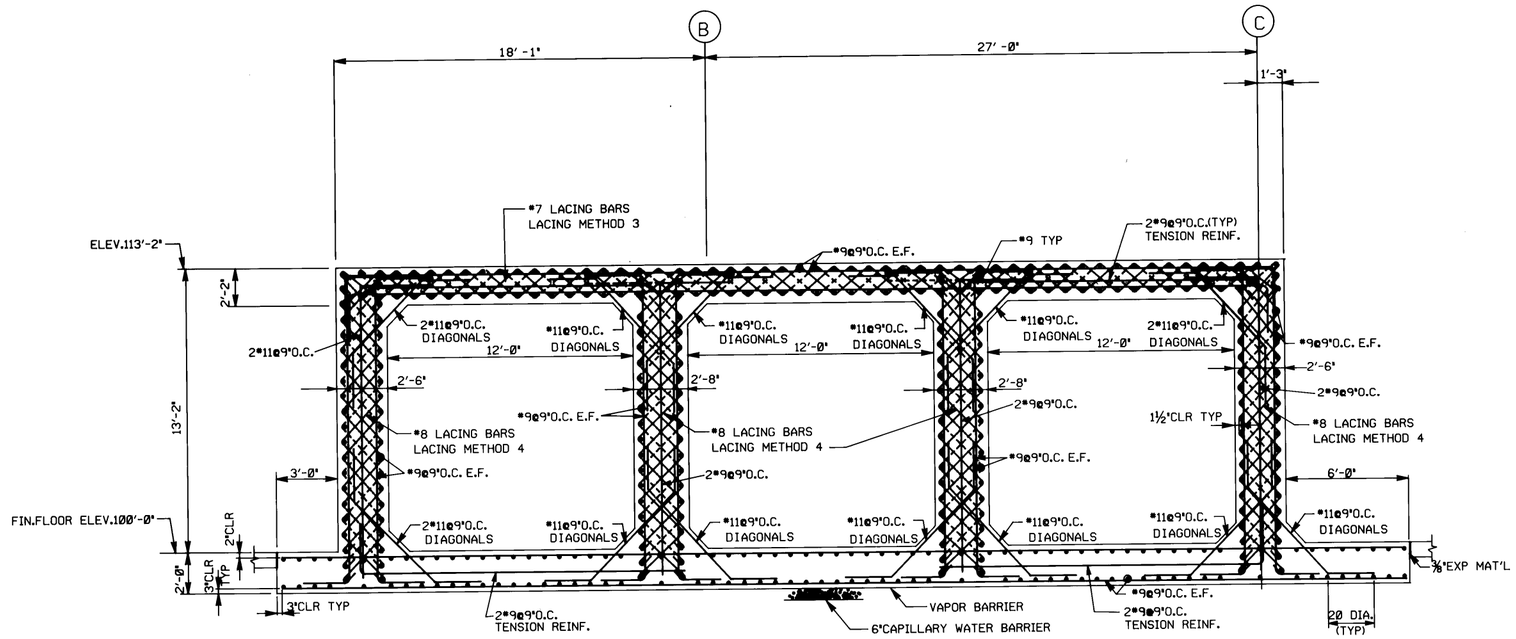

SECTION P (S-4 / S-5)

SCALE: ⅜"=1'-0"

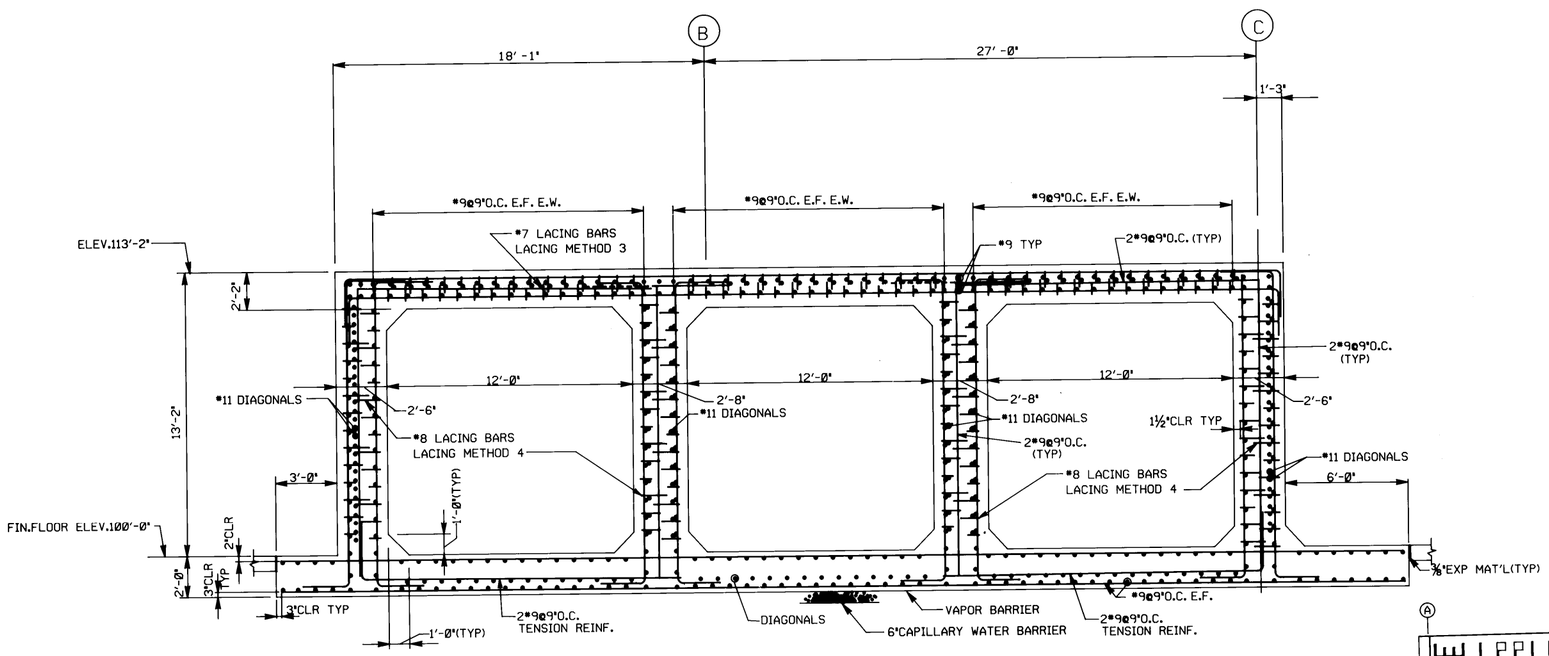

SECTION N (S-4 / S-5)

SCALE: ⅜"=1'-0"

NOTE: SEE SECTION 'P' THIS SHEET FOR REINFORCEMENT NOT IDENTIFIED.

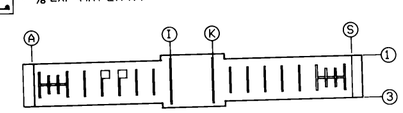

KEY PLAN

Symbol	Description	Date	Approved
	Revisions		

US ARMY ENGINEER DIVISION HUNTSVILLE
CORPS OF ENGINEERS
HUNTSVILLE, ALABAMA

Site adapt A/E :

US Army Corps of Engineers

STANDARD DESIGN
AMMUNITION SURVEILLANCE FACILITY
STORAGE CUBICLE

Dwn. by : RDP
Ckd. by :
Reviewed by :
Date :
Approved by :
Drawing code : STD 216 - 12 - 02
Sheet reference number : S-5
Design file no. :
Rev.
Sheet of