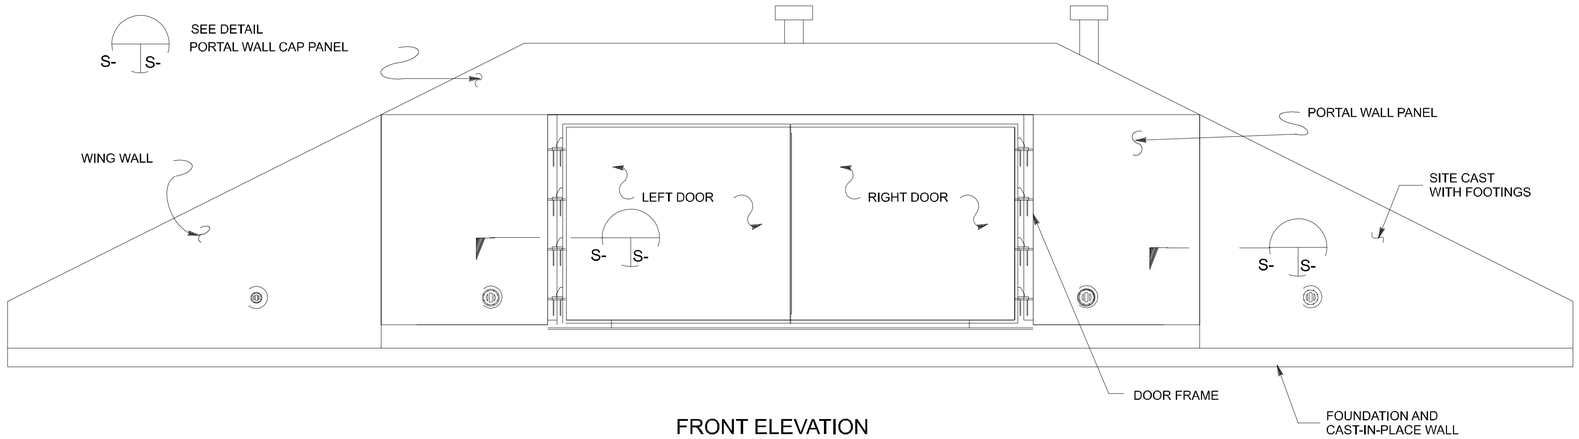

FRONT ELEVATION

SCALE : NTS

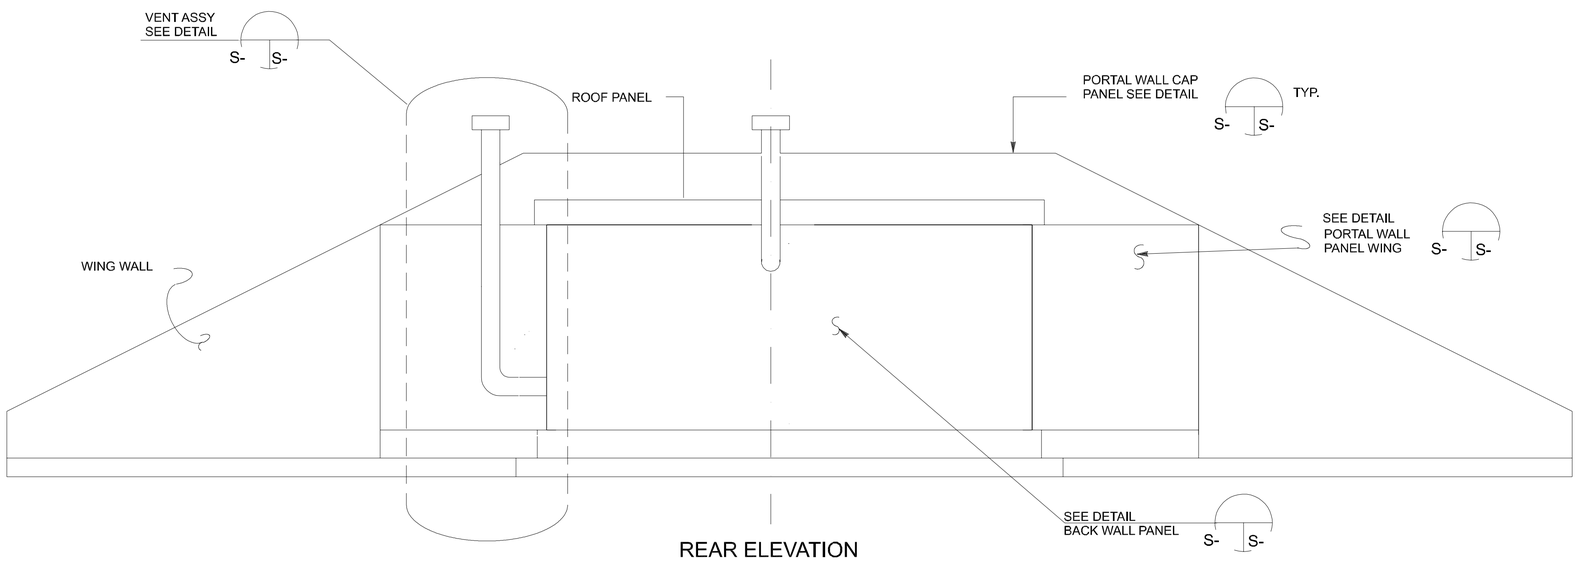

REAR ELEVATION

SCALE : NTS

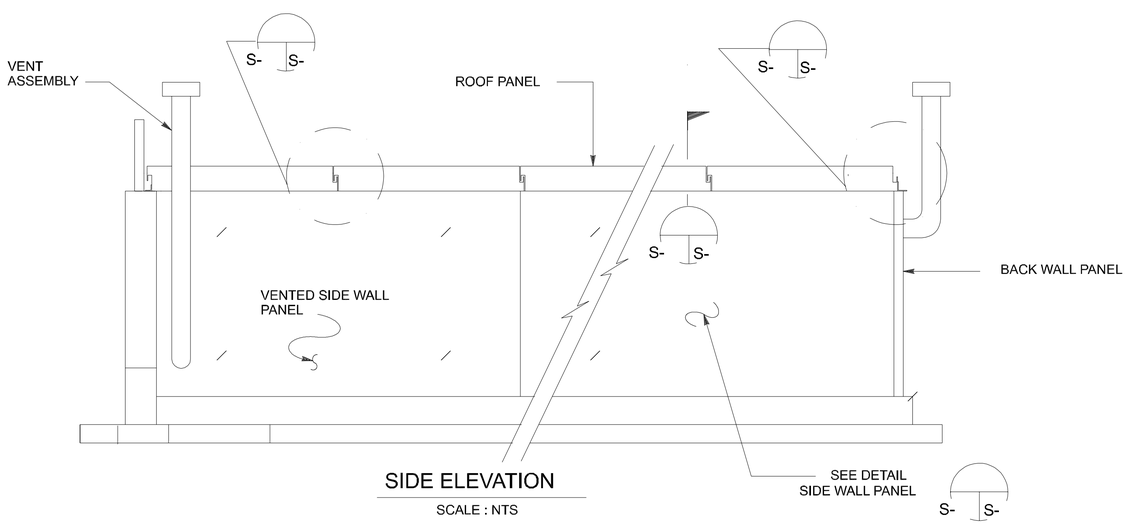

SIDE ELEVATION

SCALE : NTS

SPECIFIC NOTES:

1. JOINT SEALANT SHALLL BE USED FOR ALL JOINTS EXPOSED TO VIEW AND SHALL BE IN ACCORDANCE WITH ASTM C920, TYPE S, GRADE NS, CLASS 25. PRIMER SHALL BE USED AS RECOMMENDED BY SEALANT MANUFACTURER.
2. JOINT SEALANT USED FOR ALL JOINTS THAT WILL BE WATERPROOFED, SHALL BE AS RECOMMENDED BY THE MANUFACTURER OF THE WATERPROOFING COMPOUND.
3. COAT ALL STRUCTURAL STEEL EXPOSED TO SOIL WITH TWO COATS OF COAL TAR EPOXY. EPOXY SHALL MEET THE REQUIREMENTS OF PAINT SPECIFICATION, SSPC - PAINT 16.
4. WATERPROOF ALL SURFACES OF THE SHELTER WHICH WILL BE IN CONTACT WITH EARTH FILL AFTER SHELTER IS ERECTED.

US Army Corps of Engineers

Symbol	Description	Date	Approved	Symbol	Description	Date	Approved

Designed by: J. JENUS (AAC/WGB)
Date: MAR 94
Rev.
Dwn by: RLA
Ckd by: WAW
Design file no. 99 - 421 - 80-06
Reviewed by: CMB
Drawing code: 84419
Submitted by: William H. Zohrt
File name: AFS03.dgn
Plot date: ; -
Plot scale: 1:

U. S. ARMY ENGINEERING AND SUPPORT CENTER, HUNTSVILLE
HUNTSVILLE, ALABAMA

AIR FORCE MODULAR STORAGE MAGAZINE: BOX-TYPE
421-80-06

ELEVATIONS

Sheet reference number:
S - 3
Sheet of