CORPS OF ENGINEERS | 4 | 3 | 2 | 1 | U.S. ARMY

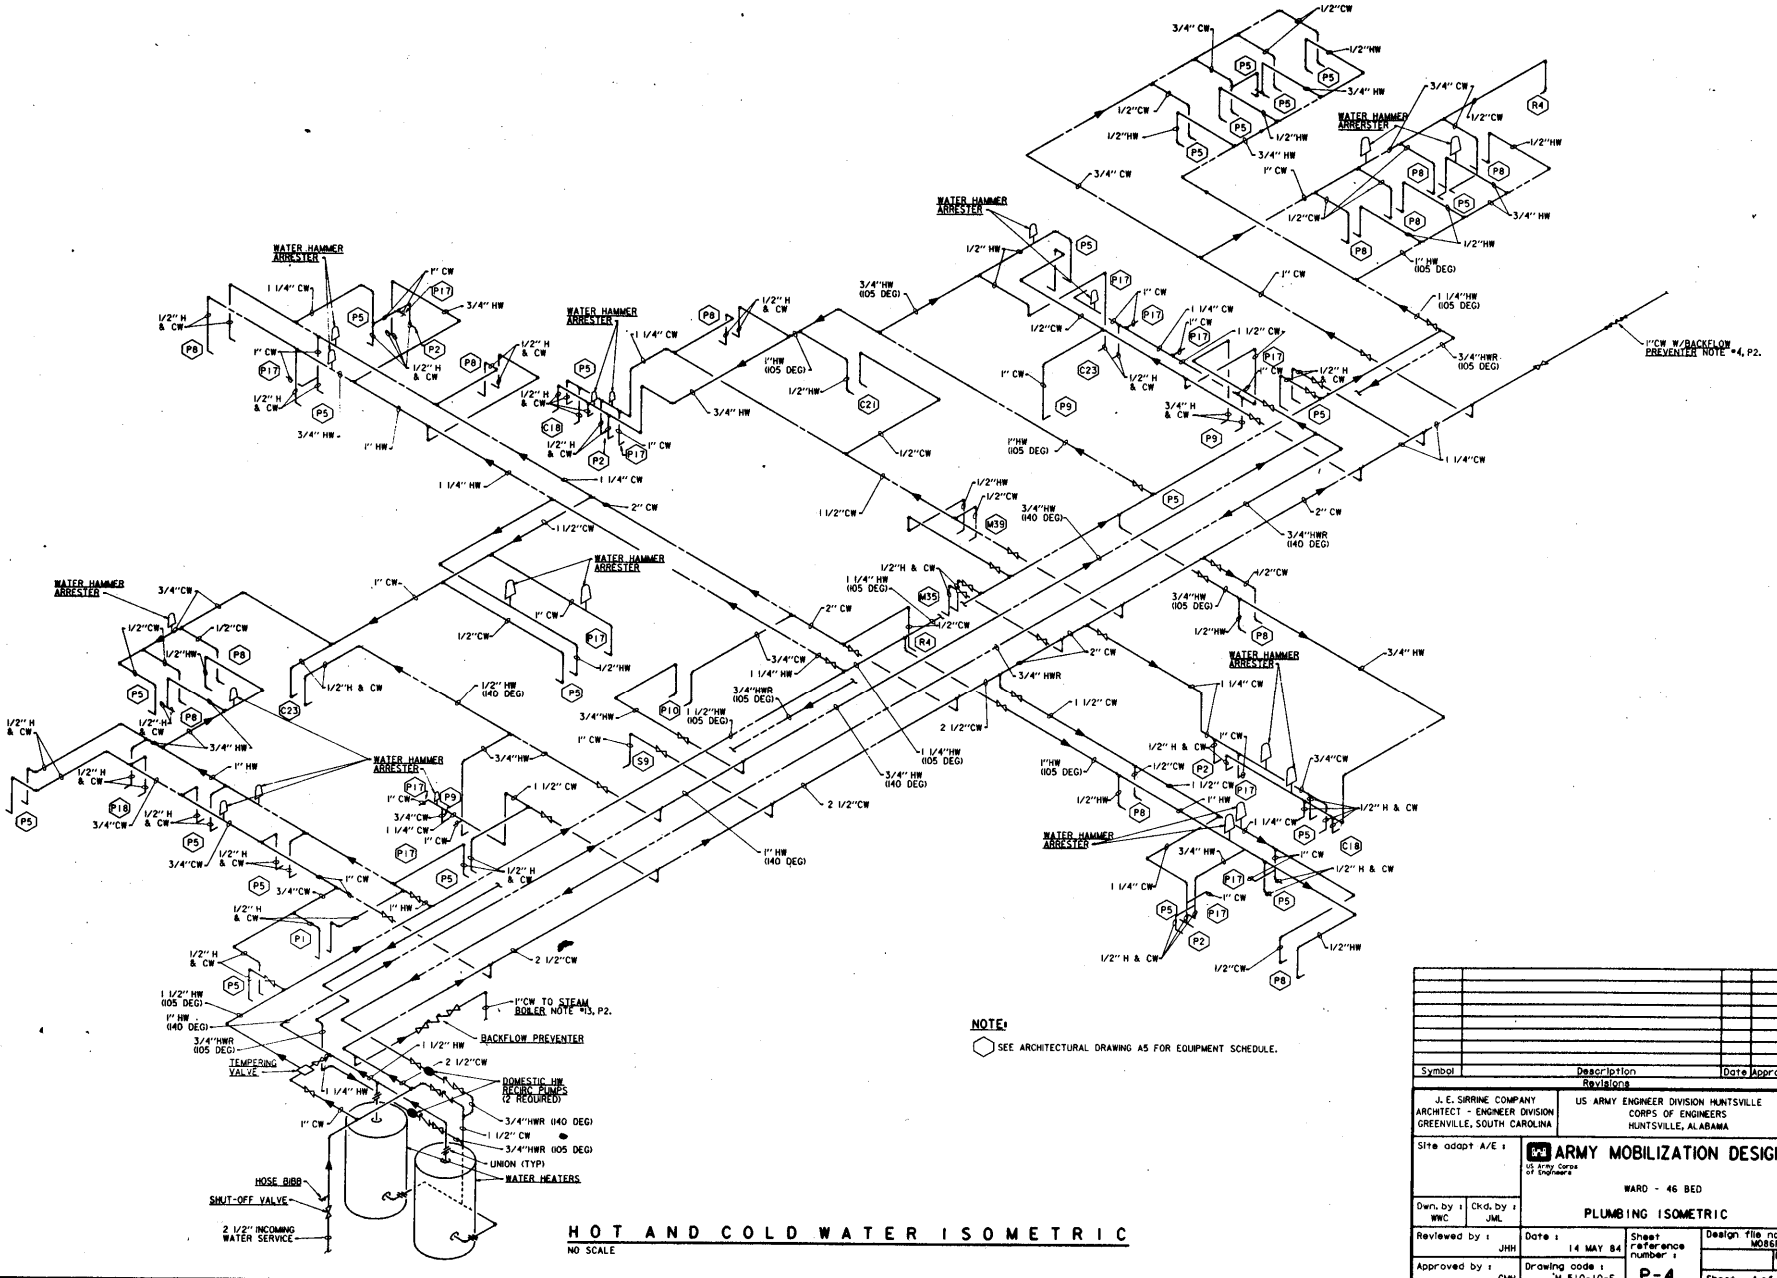

NOTE:

⬡ SEE ARCHITECTURAL DRAWING A5 FOR EQUIPMENT SCHEDULE.

HOT AND COLD WATER ISOMETRIC

NO SCALE

Symbol	Description	Date	Approved
	Revisions		

J. E. SIRRINE COMPANY
ARCHITECT - ENGINEER DIVISION
GREENVILLE, SOUTH CAROLINA

US ARMY ENGINEER DIVISION HUNTSVILLE
CORPS OF ENGINEERS
HUNTSVILLE, ALABAMA

Site adapt A/E :

ARMY MOBILIZATION DESIGNS
US Army Corps of Engineers

WARD - 46 BED

PLUMBING ISOMETRIC

Dwn. by : WWC | Ckd. by : JML

Reviewed by : JHH | Date : 14 MAY 84 | Sheet reference number : P-4 | Design file no. : M086P04 | Rev.

Approved by : CMH | Drawing code : M 510-10-F | Sheet 4 of 5

5 | 4 | 3 | 2 | 1

T 15 D2 T 15 D2