CORPS OF ENGINEERS | 4 | 3 | 2 | 1 | U.S. ARMY

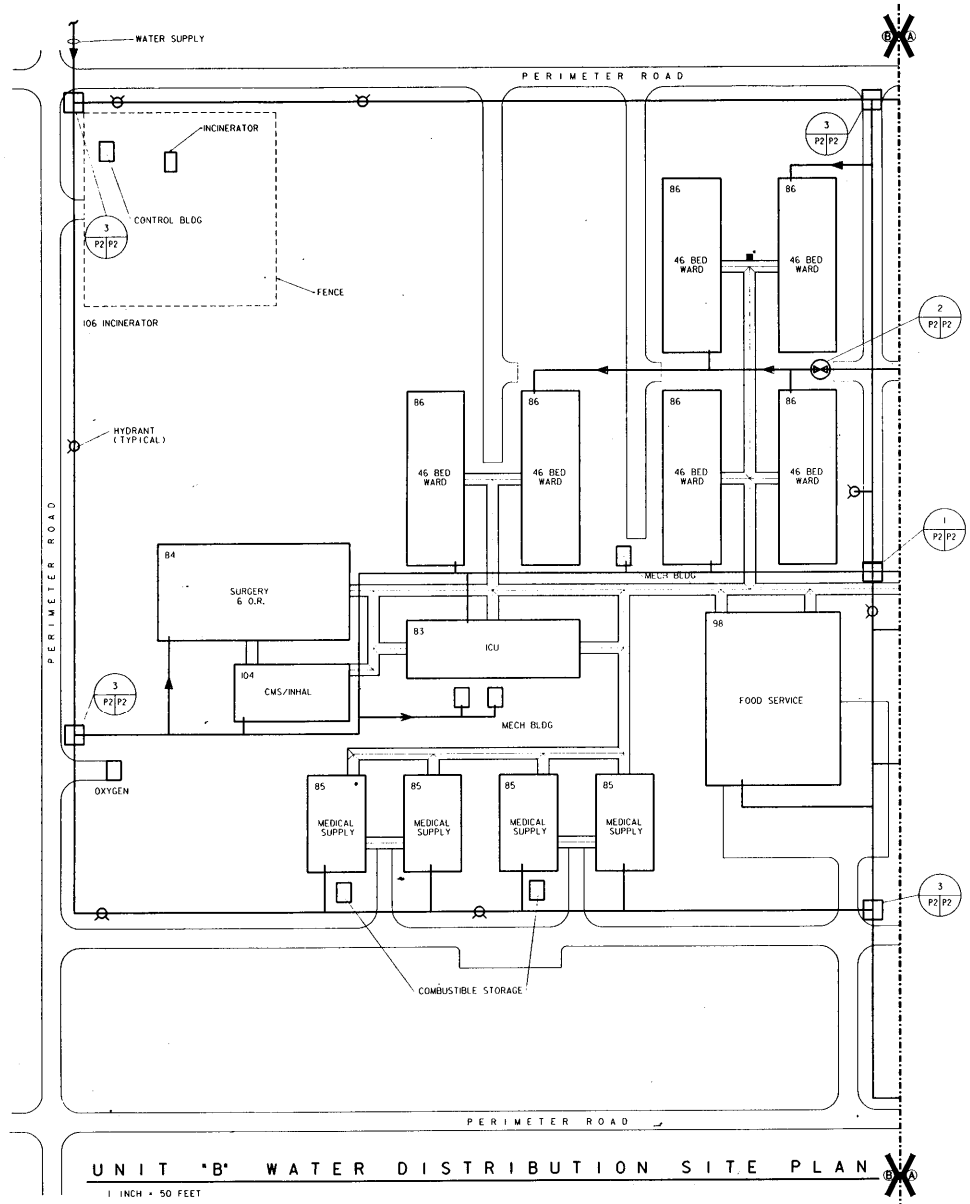

UNIT "B" WATER DISTRIBUTION SITE PLAN

1 INCH = 50 FEET

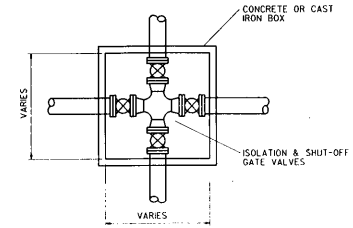

VALVE PIT DETAIL 1 P2 P2

NO SCALE

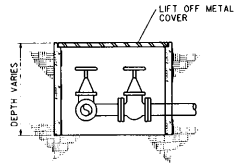

SECTION A P2 P2

NO SCALE

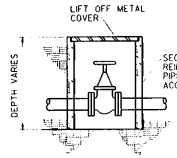

VALVE BOX DETAIL 2 P2

NO SCALE P1, P2

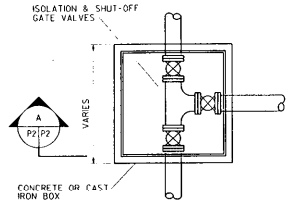

VALVE PIT DETAIL 3 P2

NO SCALE P1, P2

NOTES:

1. THE PIT SIZE SHALL VARY WITH THE SIZE OF VALVES & PIPING. PIPE SIZING TO BE DETERMINED AT THE TIME OF SITE ADAPTATION.
2. THIS VALVE PIT DETAIL IS SUGGESTIVE ONLY THE ACTUAL ARRANGEMENT AND MATERIALS TO BE SITE ADAPTED.

1" = 50' -0"

Symbol	Description	Date	Approved
	Revisions		

J. E. SIRRINE COMPANY
ARCHITECT - ENGINEER DIVISION
GREENVILLE, SOUTH CAROLINA

US ARMY ENGINEER DIVISION HUNTSVILLE
CORPS OF ENGINEERS
HUNTSVILLE, ALABAMA

Site adapt A/E :

ARMY MOBILIZATION DESIGNS
US Army Corps of Engineers

500 BED HOSPITAL

UNIT B WATER DISTRIBUTION SITE PLAN

Drawn by : JJC
Ckd. by : JML
Reviewed by : JHH
Approved by : CMH
Date : 14 MAY 84
Drawing code : M 510-10-S
Sheet reference number : P-2
Design file no. : M0500USP2
Rev.
Sheet 2 of 4