CORPS OF ENGINEERS | 4 | 3 | 2 | 1 | U. S. ARMY

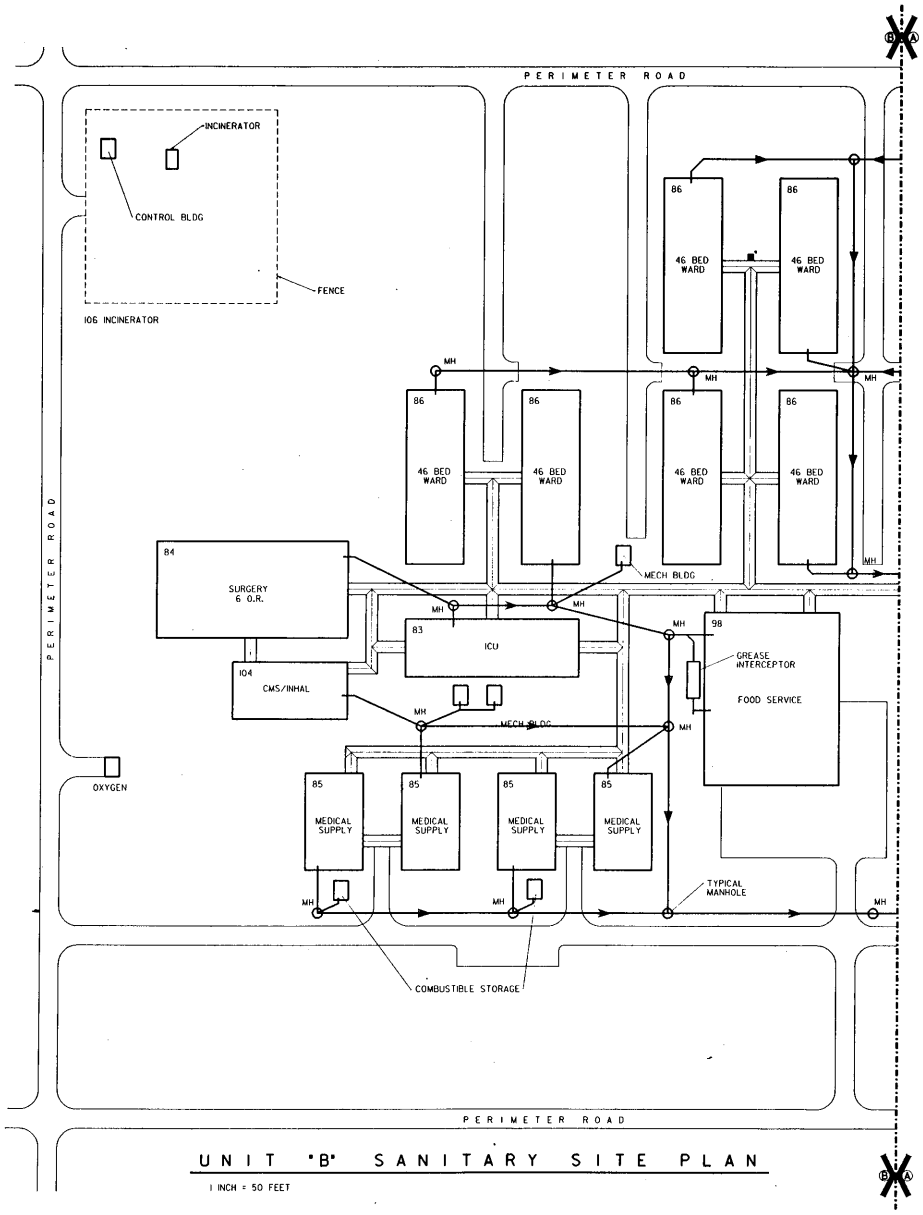

UNIT "B" SANITARY SITE PLAN

1 INCH = 50 FEET

1" = 50'-0"

Symbol	Description	Date	Approved
	Revisions		

J. E. SIRRINE COMPANY
ARCHITECT - ENGINEER DIVISION
GREENVILLE, SOUTH CAROLINA

US ARMY ENGINEER DIVISION HUNTSVILLE
CORPS OF ENGINEERS
HUNTSVILLE, ALABAMA

Site adapt A/E :

ARMY MOBILIZATION DESIGNS
US Army Corps of Engineers

500 BED HOSPITAL

UNIT B SANITARY SITE PLAN

Drawn by : LLD | Chkd. by : JML

Reviewed by : JHH | Date : 14 MAY 84 | Sheet reference number : P-4 | Design file no. : M05001SP4 | Rev.

Approved by : CMH | Drawing code : M 510-10-5 | Sheet 4 of 4

5 | 4 | 3 | 2 | 1

TI5-01