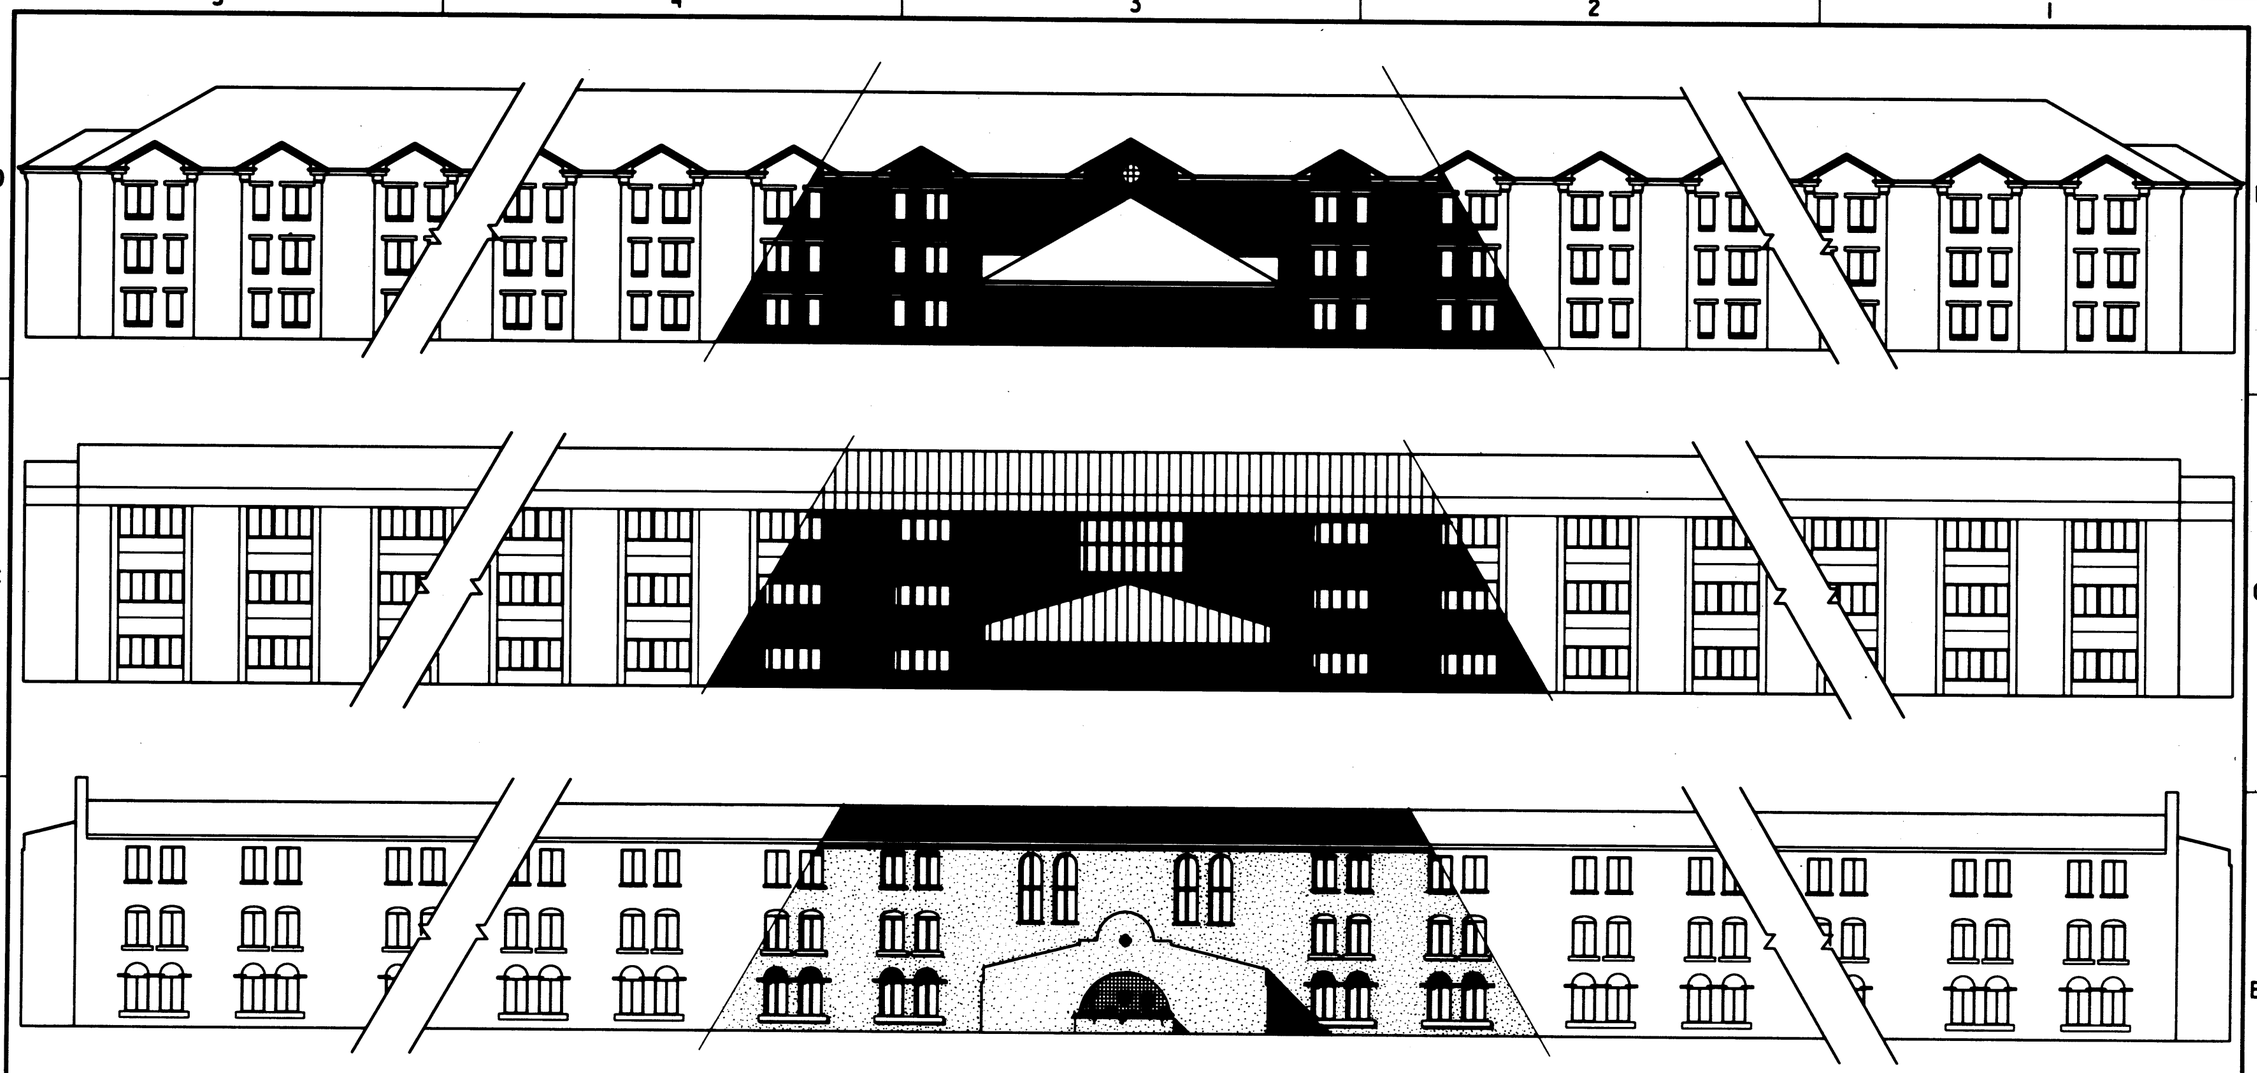

ARCHITECTURAL ADAPTATIONS

3/32" = 1'-0"

Symbol	Description	Date	Approved

THINK VALUE ENGINEERING - IT SAVES MONEY

U. S. ARMY ENGINEER DISTRICT
CORPS OF ENGINEERS
TULSA, OKLAHOMA

FACILITIES STANDARDIZATION PROGRAM

VISITING OFFICER QUARTERS

ARCHITECTURAL ADAPTATIONS
"I-SCHEME"

Designed by:	Jay Clark
Drawn by:	Jay Clark
Checked by:	T. H. Verdel
Submitted by:	T. H. Verdel
Chief, Arch. Sec.	

Scale: AS SHOWN
Date: NOVEMBER, 1988
Dwg. code: DEF 724-15-01
Sheet reference number: V-17
JUL 89
Sheet 17 of 20