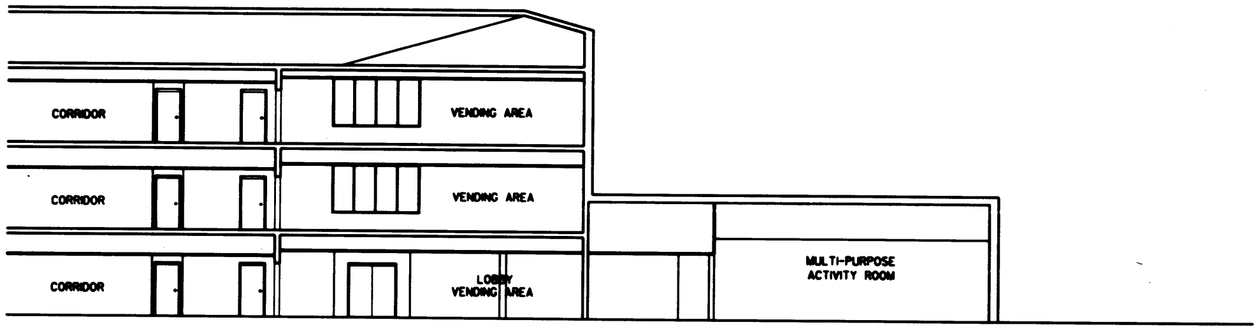

SECTION THROUGH SUPPORT MODULES - "L-SCHEME"

0 1 2 3 4 8 16
1/8" = 1'-0"

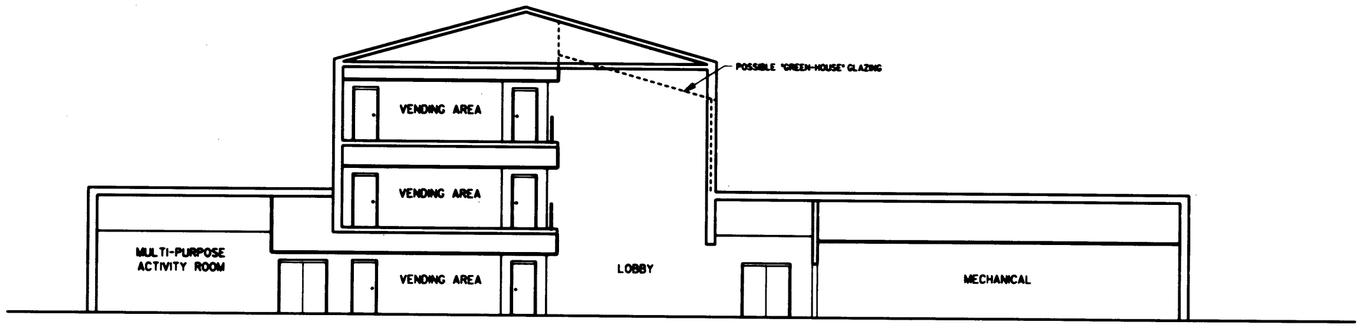

SECTION THROUGH SUPPORT MODULES - "I-SCHEME"

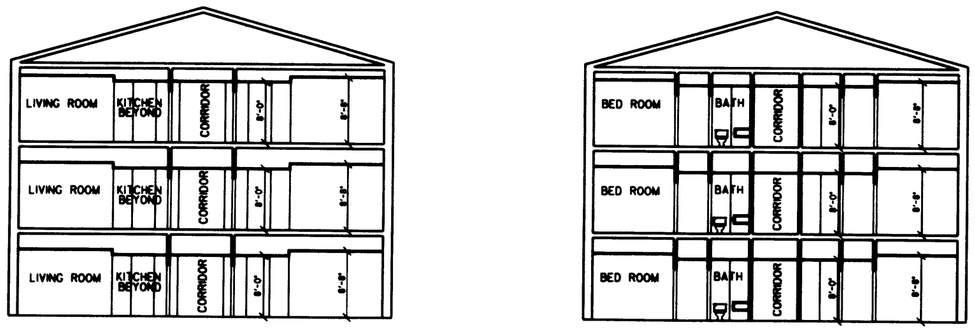

SECTIONS THROUGH LONG TERM LIVING UNITS

BUILDING SECTIONS

- Sections are provided only to show the vertical relationship between functions, and do not prescribe any specific types or methods of construction. They are also not intended to directly correspond to any of the architectural adaptations or wall sections depicted in this definitive design.
- Sections also illustrate preferred ceiling heights for most major functions.
- Materials must be selected by the final designer.
- Sections through the support modules are applicable to the plans shown on sheets V-5 and V-8 of this package.
- Sections through the living units are applicable to the long term VOQ units only.

Symbol	Description	Date	Approved

* THINK VALUE ENGINEERING - IT SAVES MONEY *

U. S. ARMY ENGINEER DISTRICT
CORPS OF ENGINEERS
TULSA, OKLAHOMA

FACILITIES STANDARDIZATION PROGRAM

VISITING OFFICER QUARTERS

BUILDING SECTIONS

Designed by: Jay Clark
Drawn by: Jay Clark
Checked by: T. H. Verdel
Submitted by: T. H. Verdel
Chief, Arch. Sec.

Scale: AS SHOWN
Date: NOVEMBER, 1988
Dwg. code: DEF 724-15-01
Sheet reference number: V-18
Sheet 18 of 20