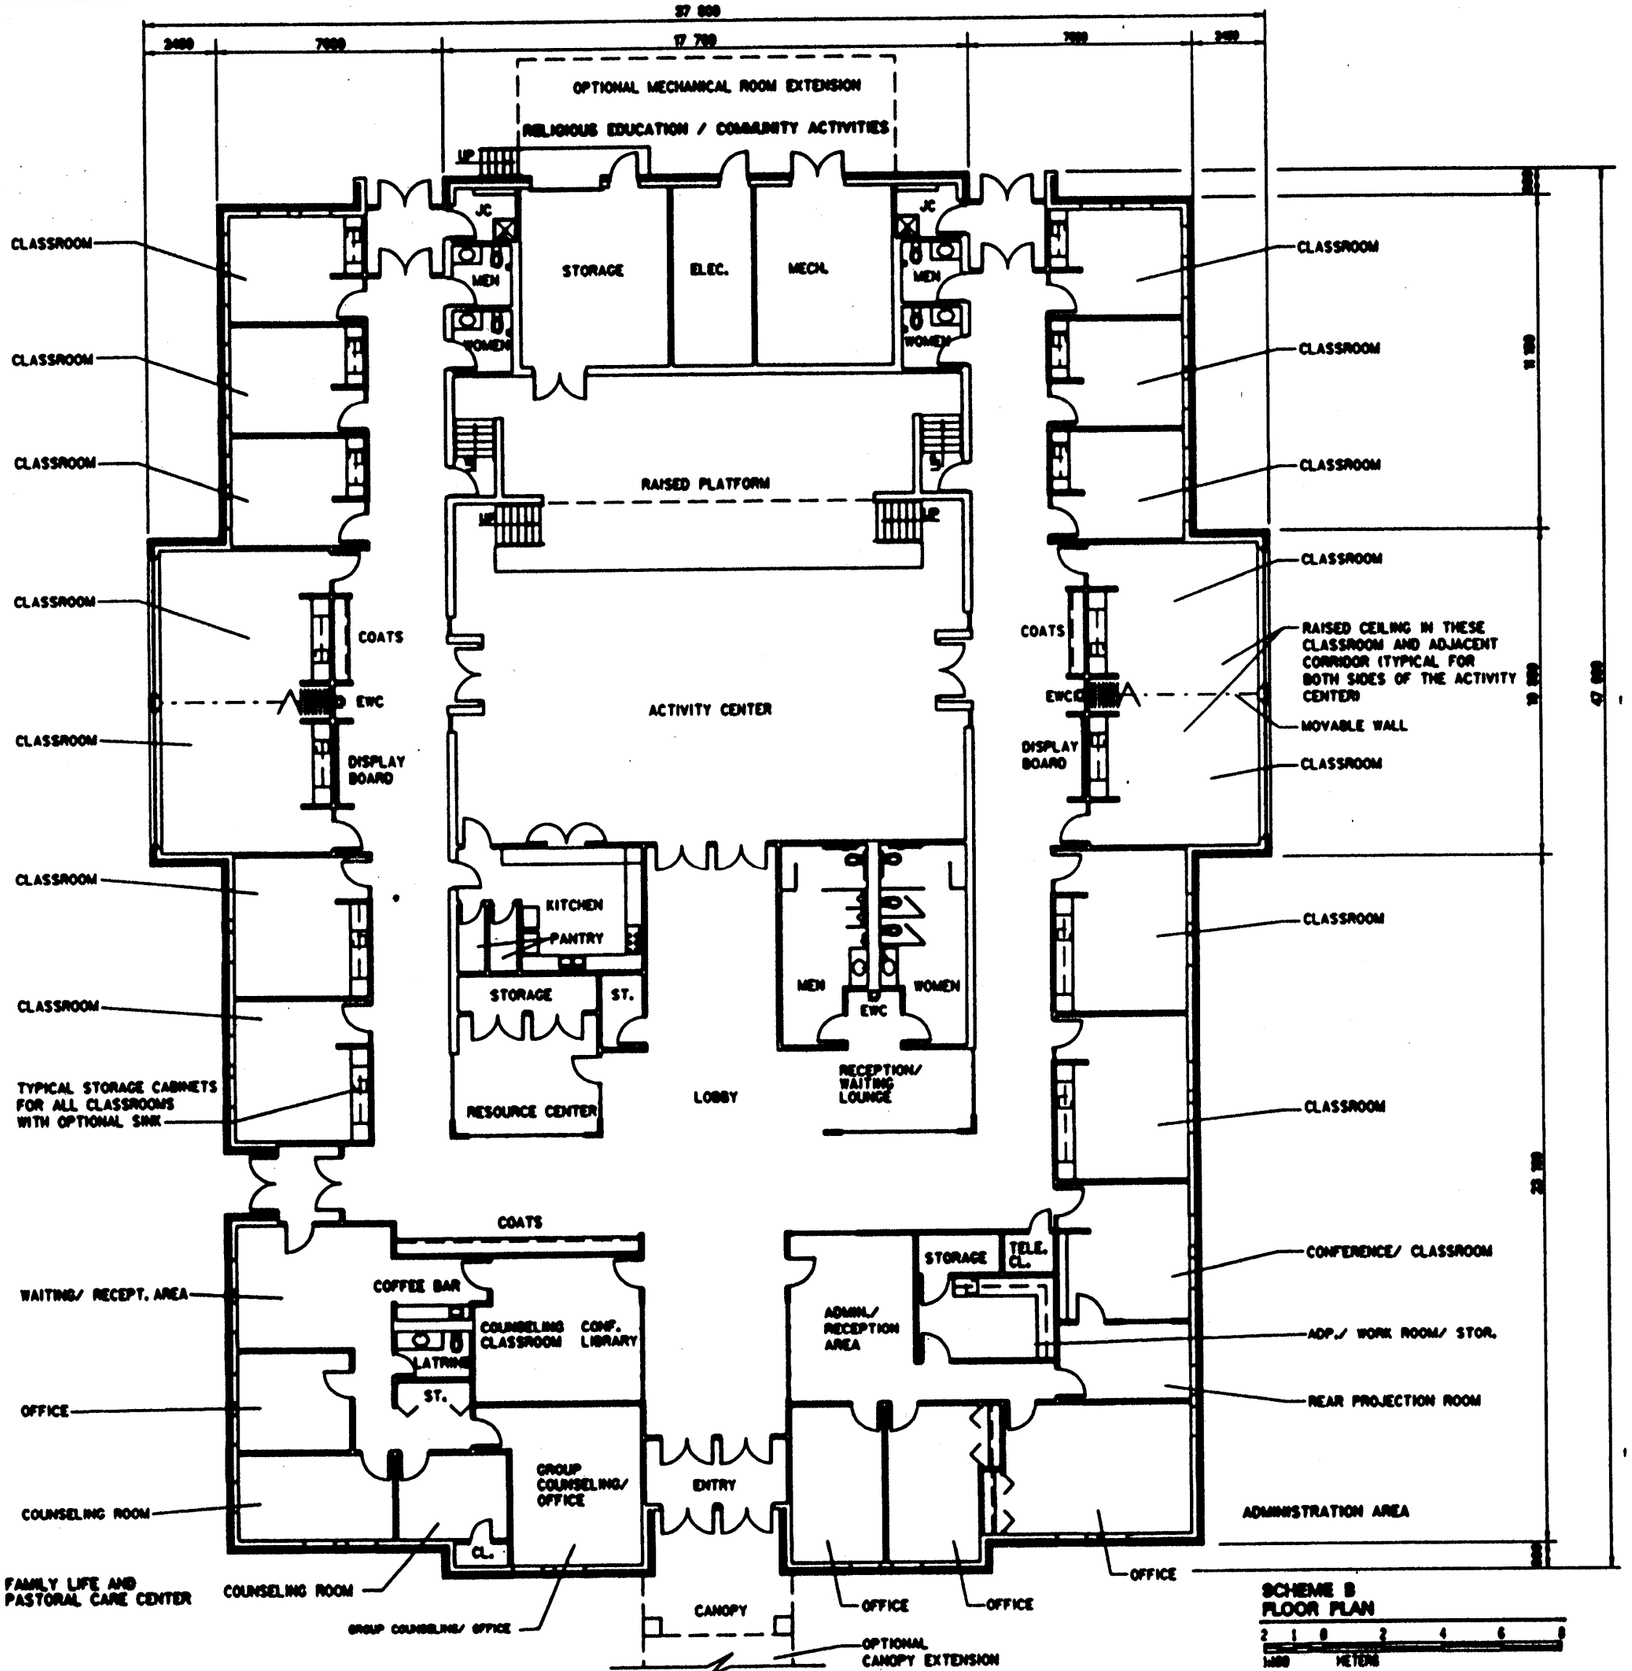

SCHEME B
FLOOR PLAN

AREA ANALYSIS	SCHEME B
PROGRAMMED SPACES	FLOOR AREA (SQ. METERS)
ACTIVITY CENTER	186
RAISED PLATFORM	76
STORAGE FOR ACTIVITY CENTER	20
KITCHEN & STORAGE	25
CLASSROOMS 6 @ 178M	102
5 @ 289M	145
4 @ 318M	134
OFFICE /RECEPTION	112
RESOURCE CENTER & STORAGE	23
FAMILY LIFE CENTER	120
TOILETS	46
ENTRANCE CANOPY	0
OPTIONAL CANOPY EXTENSION	(280)
MECHANICAL /ELECTRICAL	30
CIRCULATION/ STRUCTURAL/ MISCELLANEOUS	600
TOTAL (WITHOUT OPTIONAL CANOPY)	1676

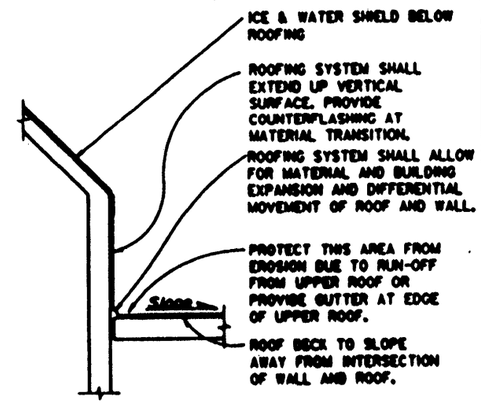

TYPICAL DETAIL AT CHANGE IN ROOF ELEVATION
NO SCALE

NOTE:
PROVIDE OVERFLOW DRAINS OR SCUPPERS IN ALL LOW-SLOPE ROOF AREAS TO PREVENT WATER BUILD-UP DUE TO ACCIDENTAL OBSTRUCTION OF ROOF DRAINS.

NOTE:
WHILE IT CAN BE VERY TEMPTING TO ELIMINATE PLAN FEATURES WHOSE PURPOSE IS NOT READILY APPARENT (SUCH AS THE DUAL PANTRIES IN THE KITCHEN), PLEASE REMEMBER THAT THEY PROBABLY DO HAVE A PURPOSE BASED ON REQUIREMENTS OF THE CHAPLAINCY, AND THAT ANY CHANGES FOR A SPECIFIC PROJECT MUST BE APPROVED AND COORDINATED WITH THE CHAPLAINCY HEADQUARTERS. PRELIMINARY GUIDANCE IS ALSO AVAILABLE THROUGH THE CENTER OF STANDARDIZATION REPRESENTATIVE ASSIGNED TO THIS FACILITY TYPE.

US Army Corps of Engineers Omaha District

DEPARTMENT OF THE ARMY
FACILITIES ENGINEERING PROGRAMS
CHAPEL FAMILY LIFE CENTER

FLOOR PLAN
SCHEME B

Sheet reference number
4
Sheet 4 of 11