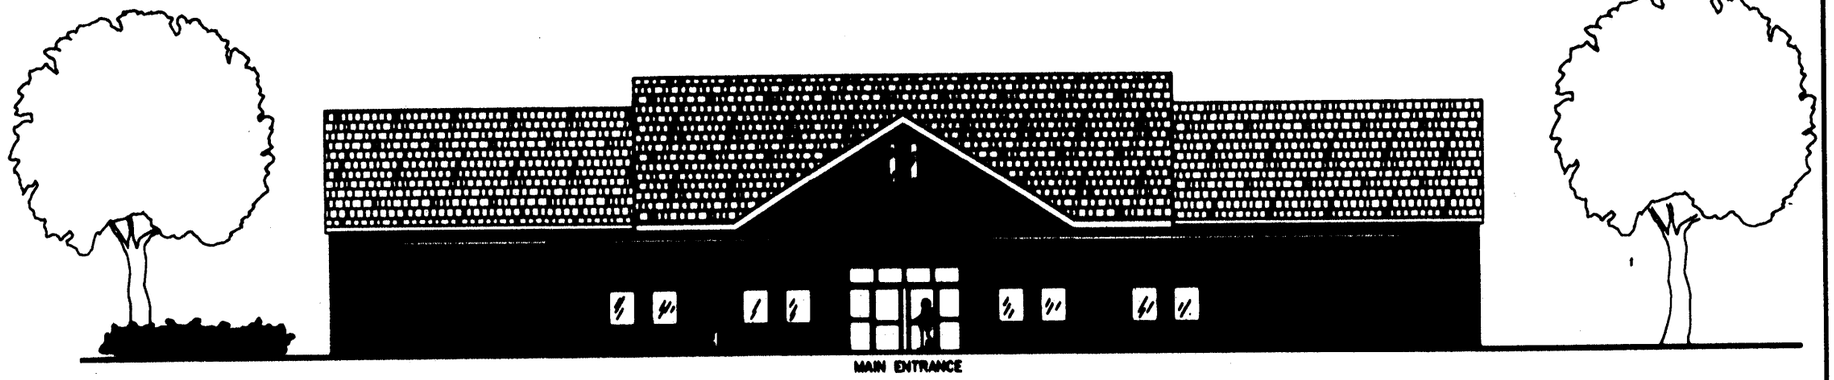

FRONT ELEVATION - SCHEME A

2 1 0 2 4 6 8
1:100 METERS

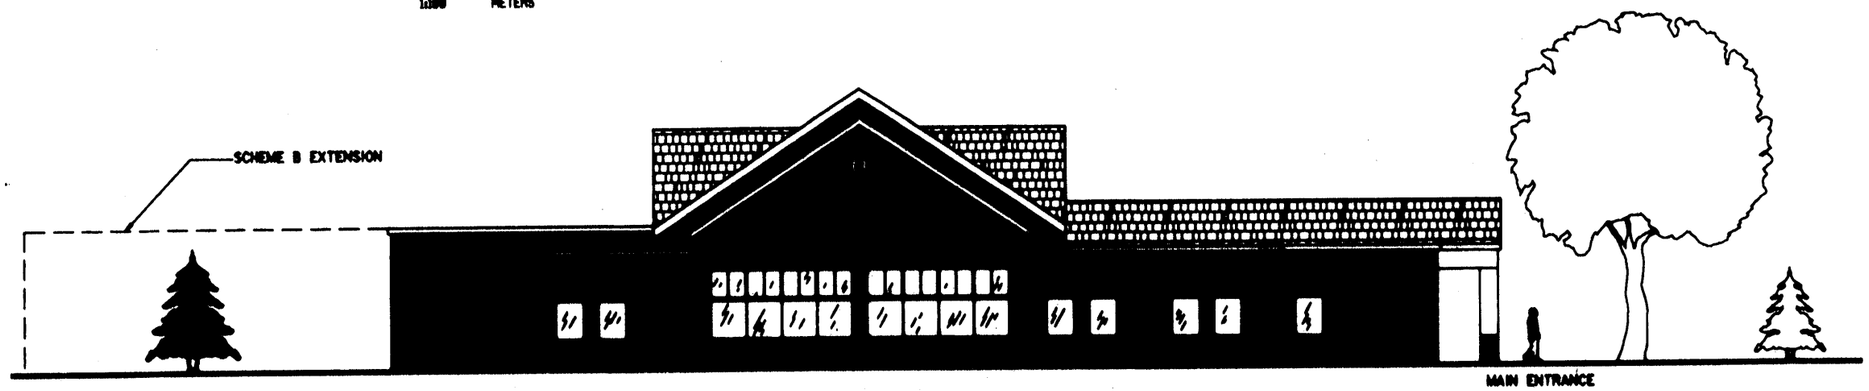

SIDE ELEVATION - SCHEME A

2 1 0 2 4 6 8
1:100 METERS

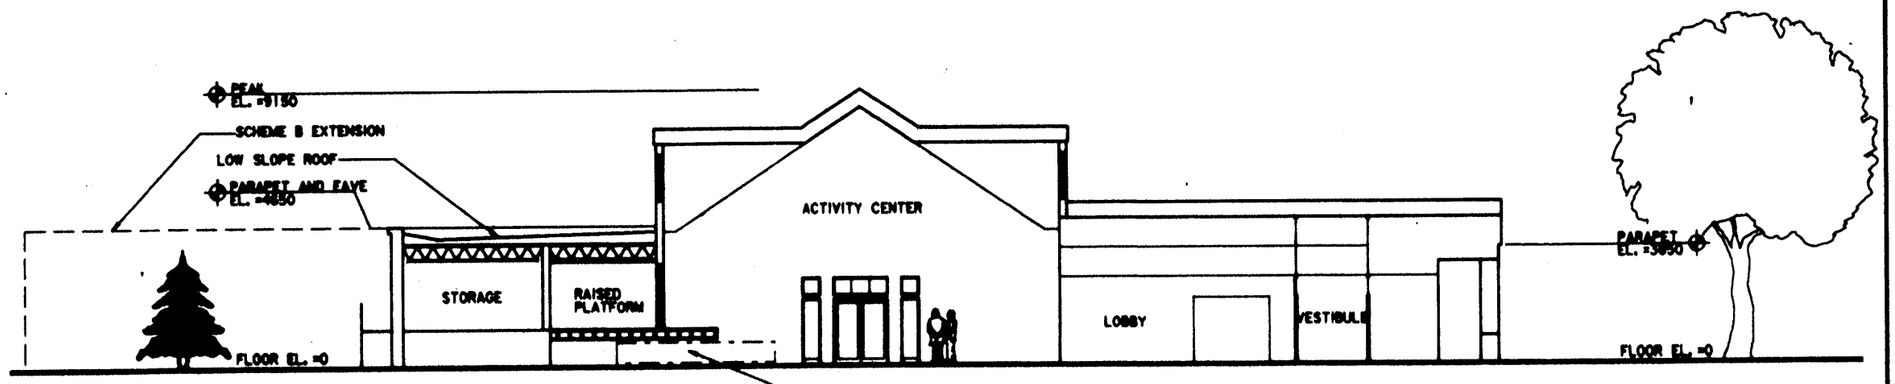

LONGITUDINAL SECTION

2 1 0 2 4 6 8
1:100 METERS

NOTE:

THE RAISED PLATFORM IN THE ACTIVITIES CENTER SHALL BE DESIGNED ACCORDING TO APPLICABLE CRITERIA FOR SUCH DEVICES. THE HEIGHT, CONSTRUCTION, AND APPEARANCE FEATURES SHALL BE COORDINATED TO PROVIDE FOR THE UNDER-PLATFORM STORAGE OF CHAIRS, TABLES, ETC. WHEN THESE ITEMS ARE NOT BEING USED IN THE ROOM. THIS COORDINATION SHALL INCLUDE THE PROVISION OF ROLLING SUPPORT FRAMES, FIRE PROTECTION FEATURES, SECURITY OF STORED ITEMS, AND PROTECTION OF ADJACENT FINISHES. THE LOW CEILING PORTION OF THE PLATFORM AREA SHALL RECEIVE A "FINISHED" CEILING. LIGHTING AND AIR VENTILATING GRILLS. IF SPECIAL FEATURES ARE INCLUDED THEY SHALL BE INTEGRATED INTO THE CEILING. THIS SPACE SHALL ALSO BE PROTECTED FROM EQUIPMENT NOISE.

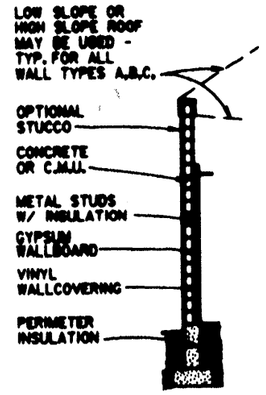

WALL TYPE A

NO SCALE

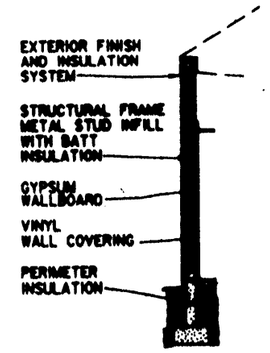

WALL TYPE B

NO SCALE

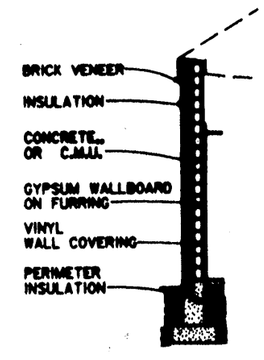

WALL TYPE C

NO SCALE

EXTERIOR WALL SECTIONS

NOTE: WALL & ROOF SECTION R VALUES SHALL BE DETERMINED BY GEOGRAPHIC LOCATION

Sheet reference number:
5
Sheet 5 of 11