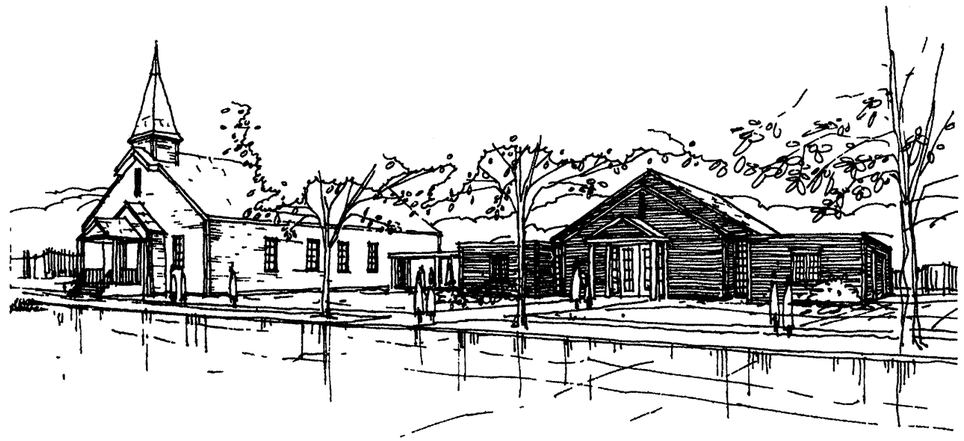

RELIGIOUS EDUCATION FACILITY - SCHEME B

NO SCALE

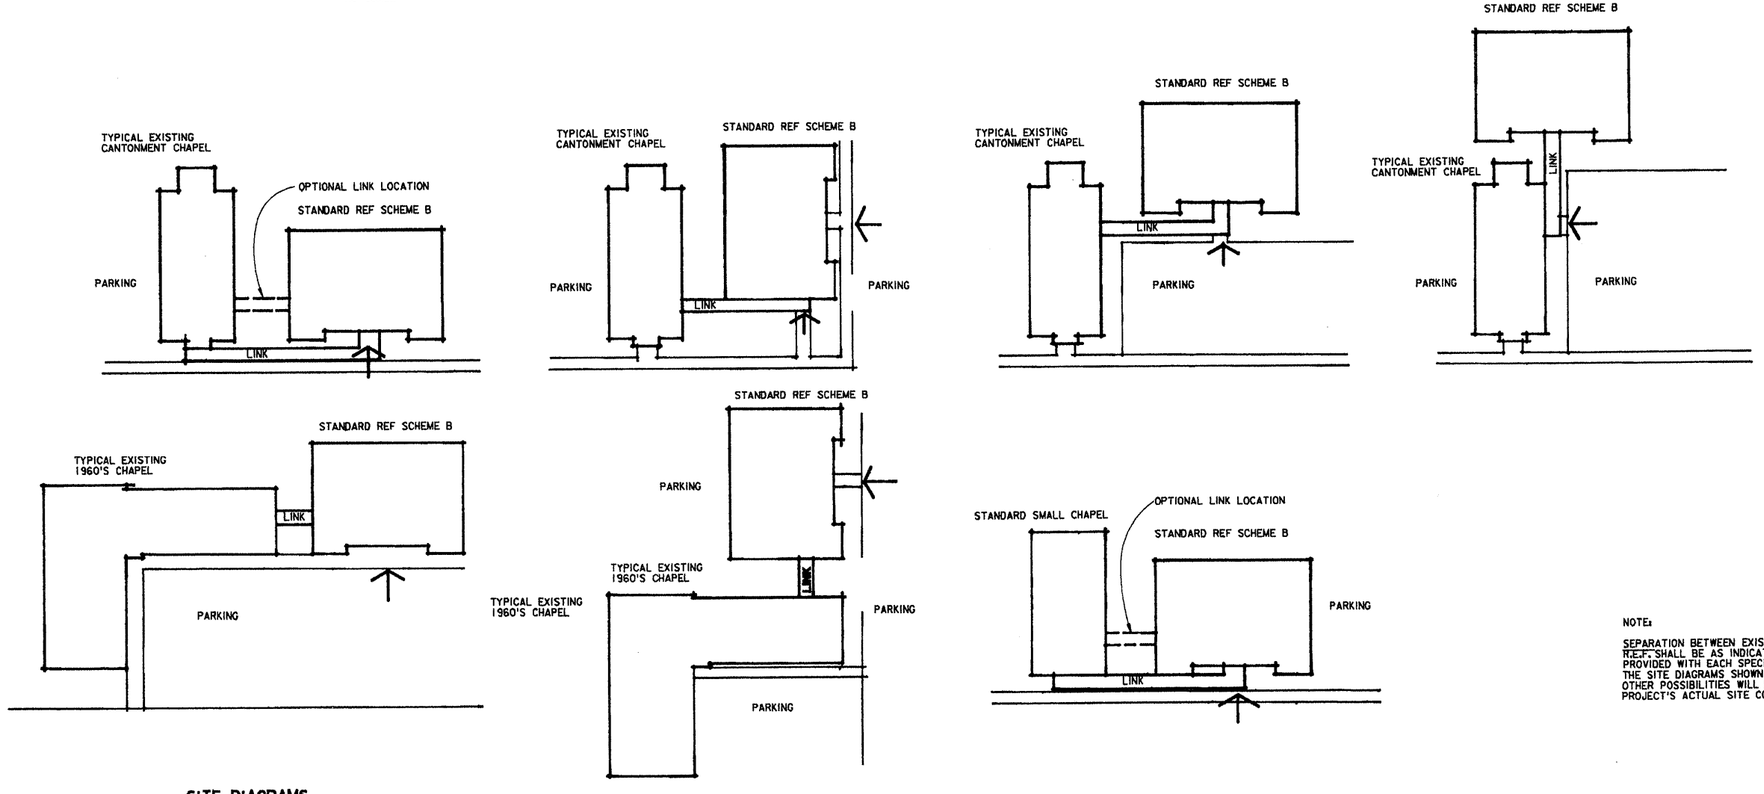

SITE DIAGRAMS

NO SCALE

NOTE:

SEPARATION BETWEEN EXISTING CHAPEL FACILITY AND AN R.E.F. SHALL BE AS INDICATED IN THE CRITERIA PACKAGE PROVIDED WITH EACH SPECIFIC PROJECT.
THE SITE DIAGRAMS SHOWN ARE FOR ILLUSTRATION ONLY. OTHER POSSIBILITIES WILL EXIST DEPENDING ON EACH PROJECT'S ACTUAL SITE CONDITIONS.

US Army Corps of Engineers
Omaha District

Approved Function of Adequacy
Subcommittee Chairman Date:
Prepared by
US ARMY CORPS OF ENGINEERS
HUNTSVILLE DIVISION
HUNTSVILLE, ALABAMA
Chief, Design Date:

Recommended by
Director of Engineering Date:
Recommended by
Division Engineer, CEHND-DE Date:
Recommended by
Chairman, USACE Std Committee Date:

Approved by
USACE Director of Mil. Prog. Date:
Approved by
ACS for Instal. Mgmt. Date:

Designed by: X
Dwn by: L CRAIG
Ckd by: X
Reviewed by: X
Submitted by: X
Chief: X Section
Date: X
Design file no. fspreab89.dgn
Plot Scale Ratio: 1:1
Drawing code: DEF 730-18
Rev.
Spec. No. DACA 45
Contract No. DACA 45

DEPARTMENT OF THE ARMY
FACILITIES STANDARDIZATION PROGRAM
RELIGIOUS EDUCATION FACILITIES
SCHEME B SITE DIAGRAMS

Sheet reference number: 9
Sheet 9 of 18