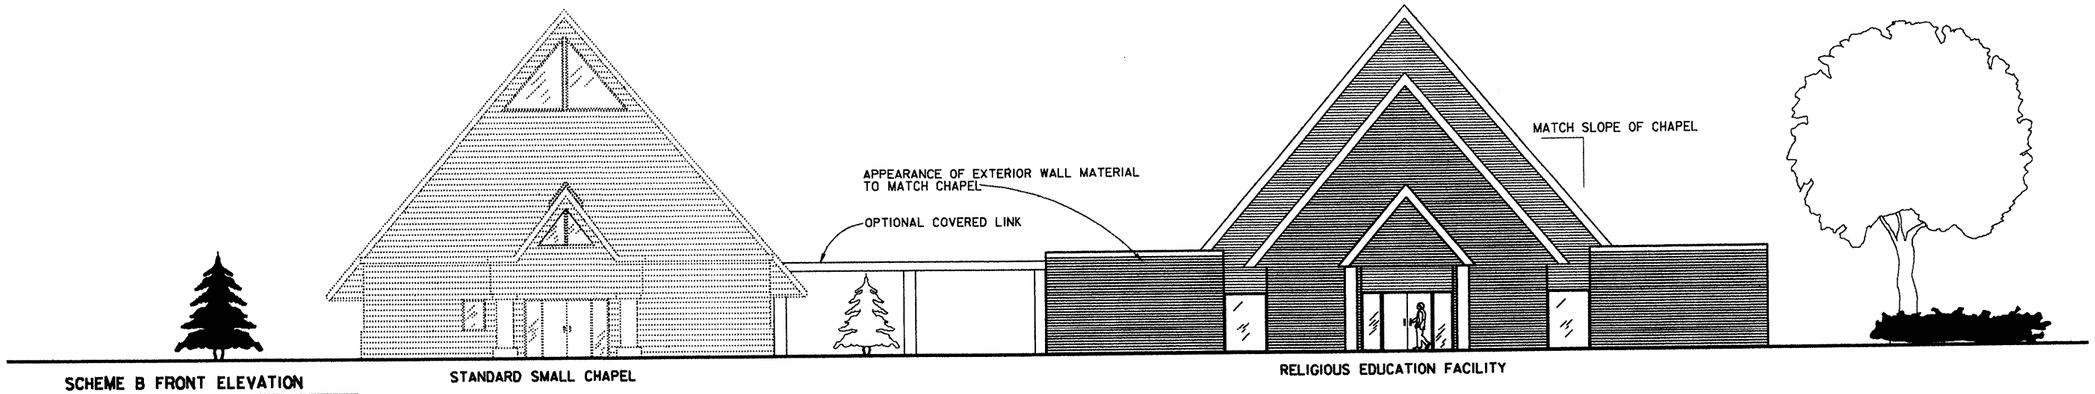

SCHEME B FRONT ELEVATION

2 1 0 2 4 6 8

1:100

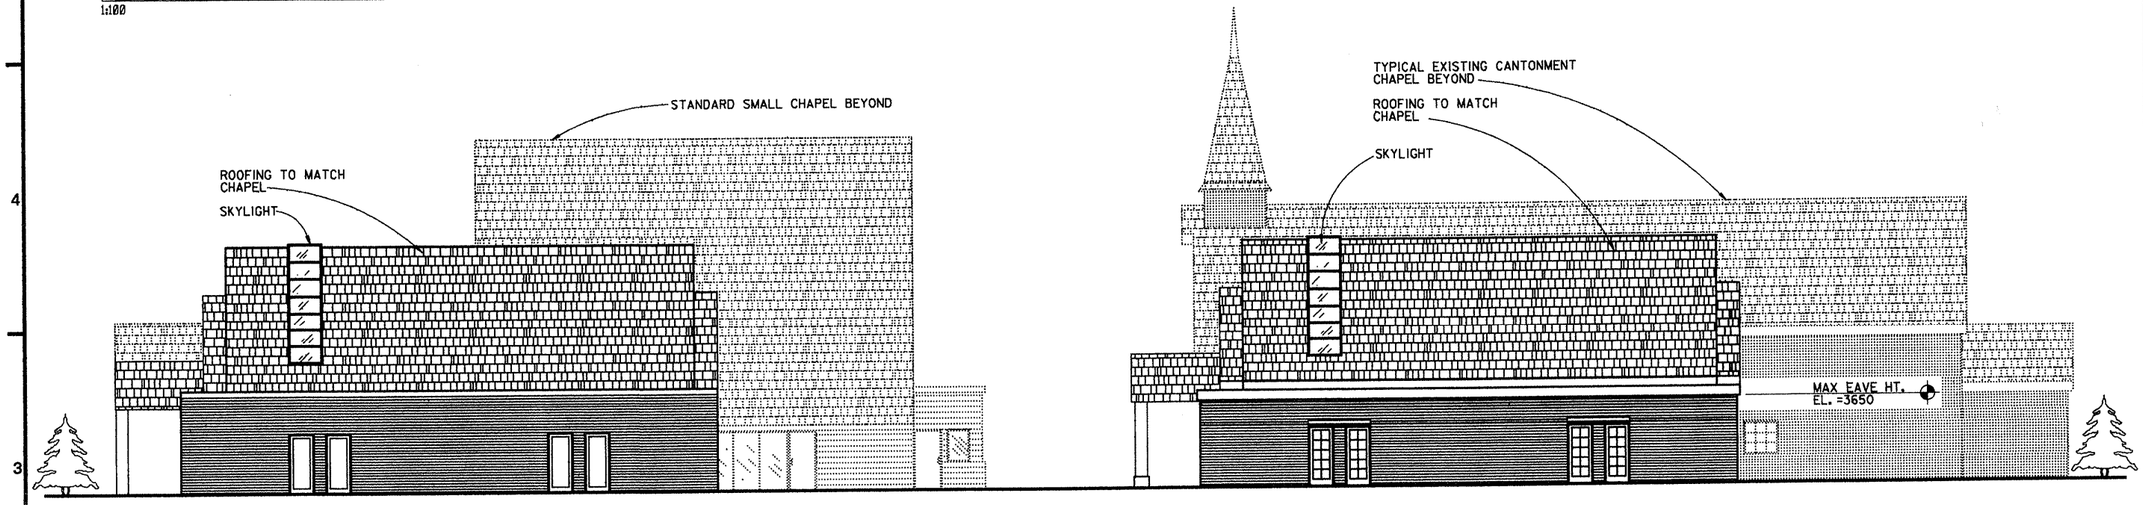

SCHEME B SIDE ELEVATIONS

2 1 0 2 4 6 8

1:100

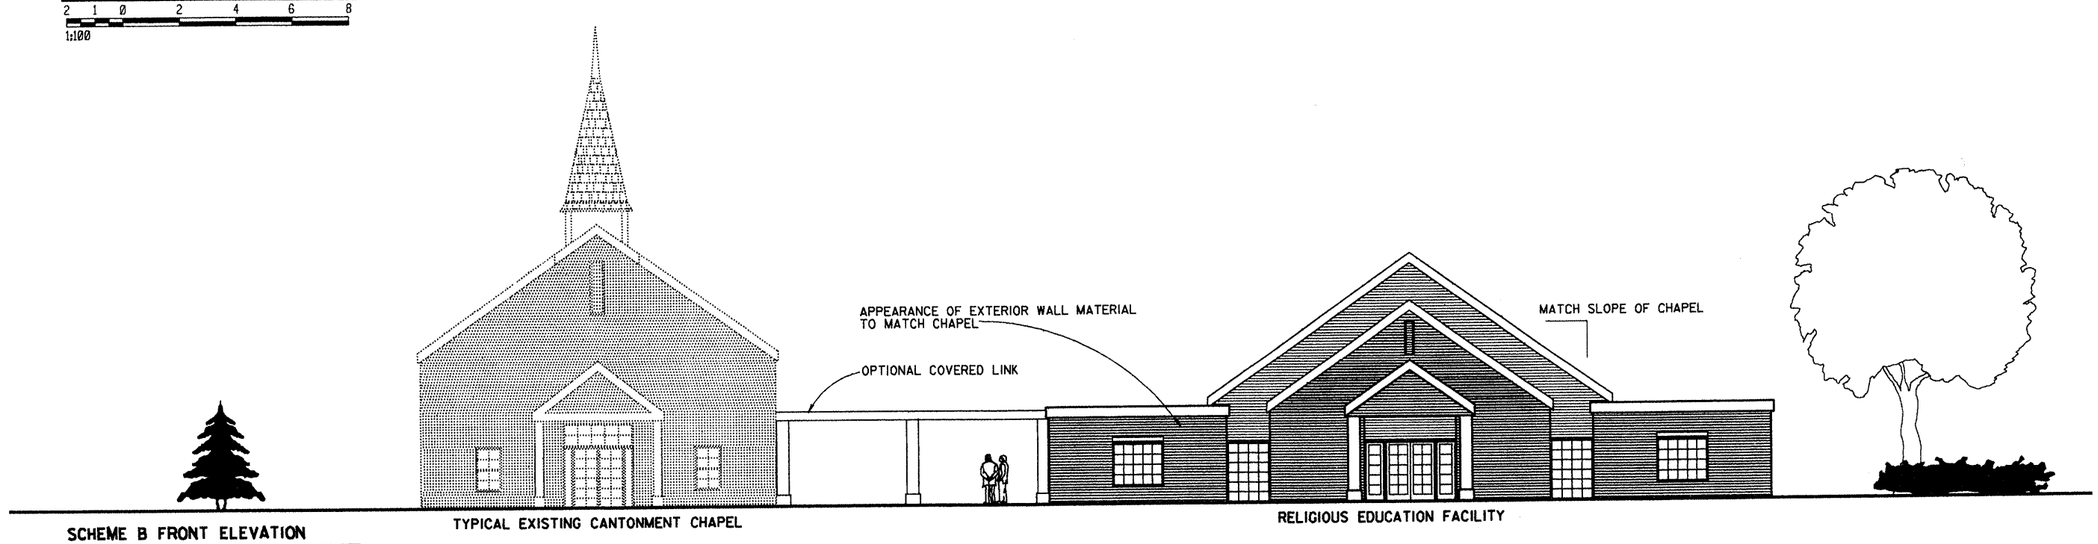

SCHEME B FRONT ELEVATION

2 1 0 2 4 6 8

1:100

US Army Corps of Engineers
Omaha District

Approved by
USACE Director of Mil. Prog. Date:
Approved by
ACS for Instal. Mgmt. Date:

Recommended by
Director of Engineering Date:
Recommended by
Division Engineer, CEHND DE Date:
Recommended by
Chairman, USACE Std Committee Date:

Approved Function of Adequacy
Subcommittee Chairman Date:
Prepared by
US ARMY CORPS OF ENGINEERS
HUNTSVILLE DIVISION
HUNTSVILLE, ALABAMA
Chief, Design Date:

Rev.
Spec. No. DACA 45
Contract No. DACA 45

Date: X
Design file no. f:spree12.dgn
Plot Scale Ratio: 1:100
Drawing code: DEF 730-18

Designed by: X
Dwn by: L CRAIG
Ckd by: X
Reviewed by: X
Submitted by: X
Chief: X Section

DEPARTMENT OF THE ARMY
FACILITIES STANDARDIZATION PROGRAM
RELIGIOUS EDUCATION FACILITIES
SCHEME B ELEVATIONS

Sheet reference number:
12
Sheet 12 of 18