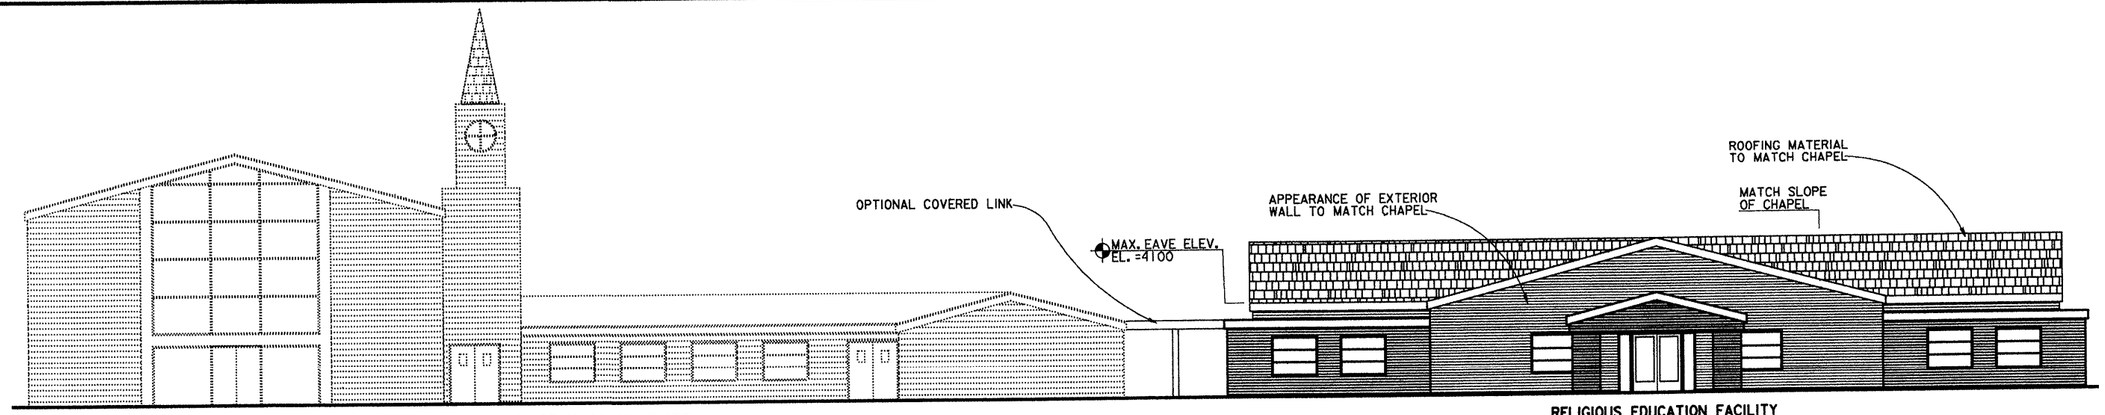

SCHEME C FRONT ELEVATION

2 1 0 2 4 6 8
1:100

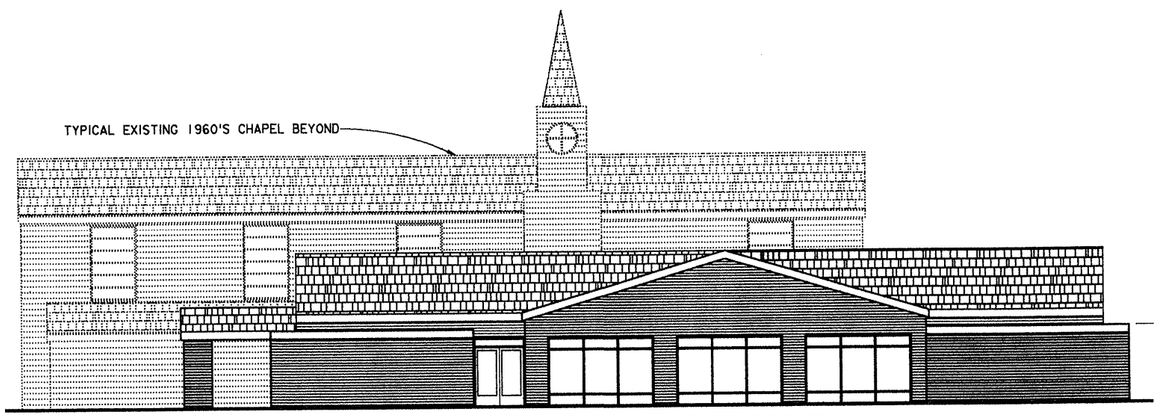

SCHEME C SIDE ELEVATION

2 1 0 2 4 6 8
1:100

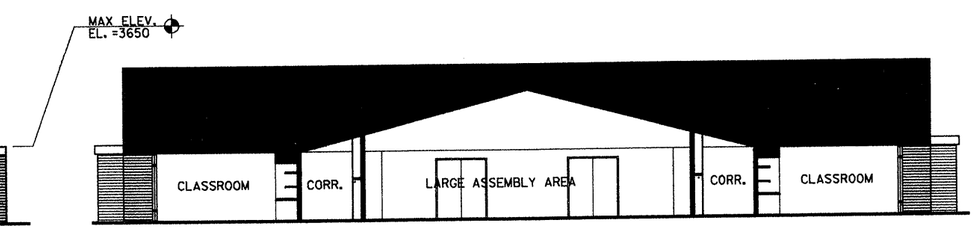

SCHEME C TRANSVERSE SECTION

2 1 0 2 4 6 8
1:100

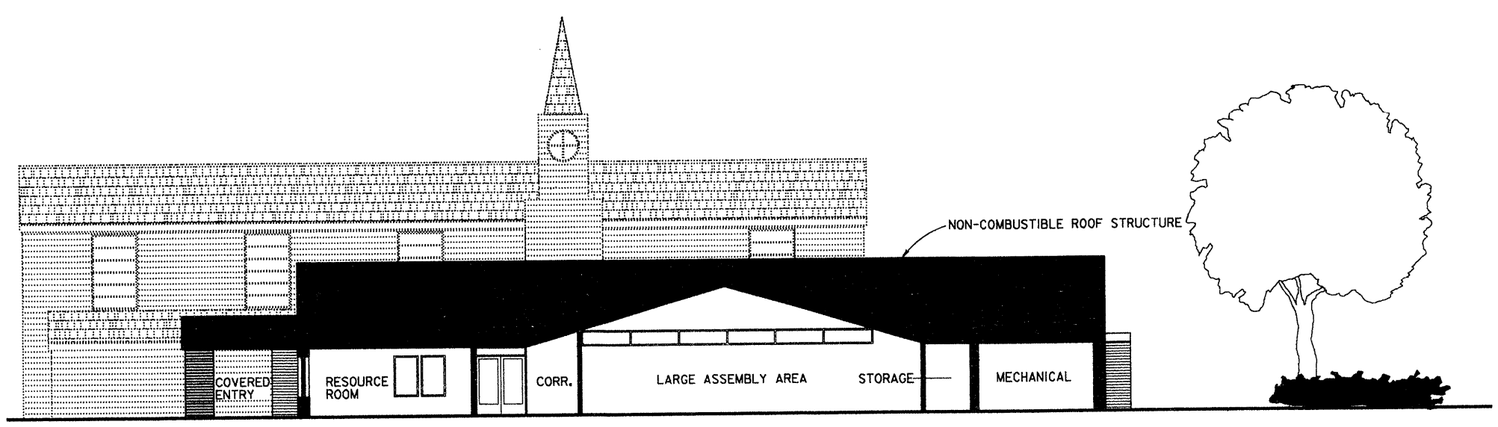

SCHEME C LONGITUDINAL SECTION

2 1 0 2 4 6 8
1:100

US Army Corps of Engineers
Omaha District

Approved by
USACE Director of Mil. Proj. Date:
Approved by
Chairman,USACE Std Committee Date:
FCS for Instal. Mgmt. Date:

Recommended by
Director of Engineering Date:
Recommended by
Division Engineer,CEWD DE Date:
Recommended by
Chief,Design Date:

Approved Function of Adequacy
Subcommittee Chairman Date:
Prepared by
HQ, ARMY CORPS OF ENGINEERS
HUNTSVILLE DIVISION
HUNTSVILLE,ALABAMA

Designed by: X	Date: X	Rev.
Dwn by: L.G.M.G	Ckd by: X	Design file no. Tepr-ed17.dgn	Spec. No.
Reviewed by: X	Plot Scale Ratio: 1:1.188	DACA 45
Submitted by: X	Drawing code: DEF 790-18	Contract No.
Chief: X Section		DACA 45

DEPARTMENT OF THE ARMY
FACILITIES STANDARDIZATION PROGRAM
RELIGIOUS EDUCATION FACILITIES

SCHEME C ELEVATIONS AND SECTIONS

Sheet reference number:
17
Sheet 17 of 18