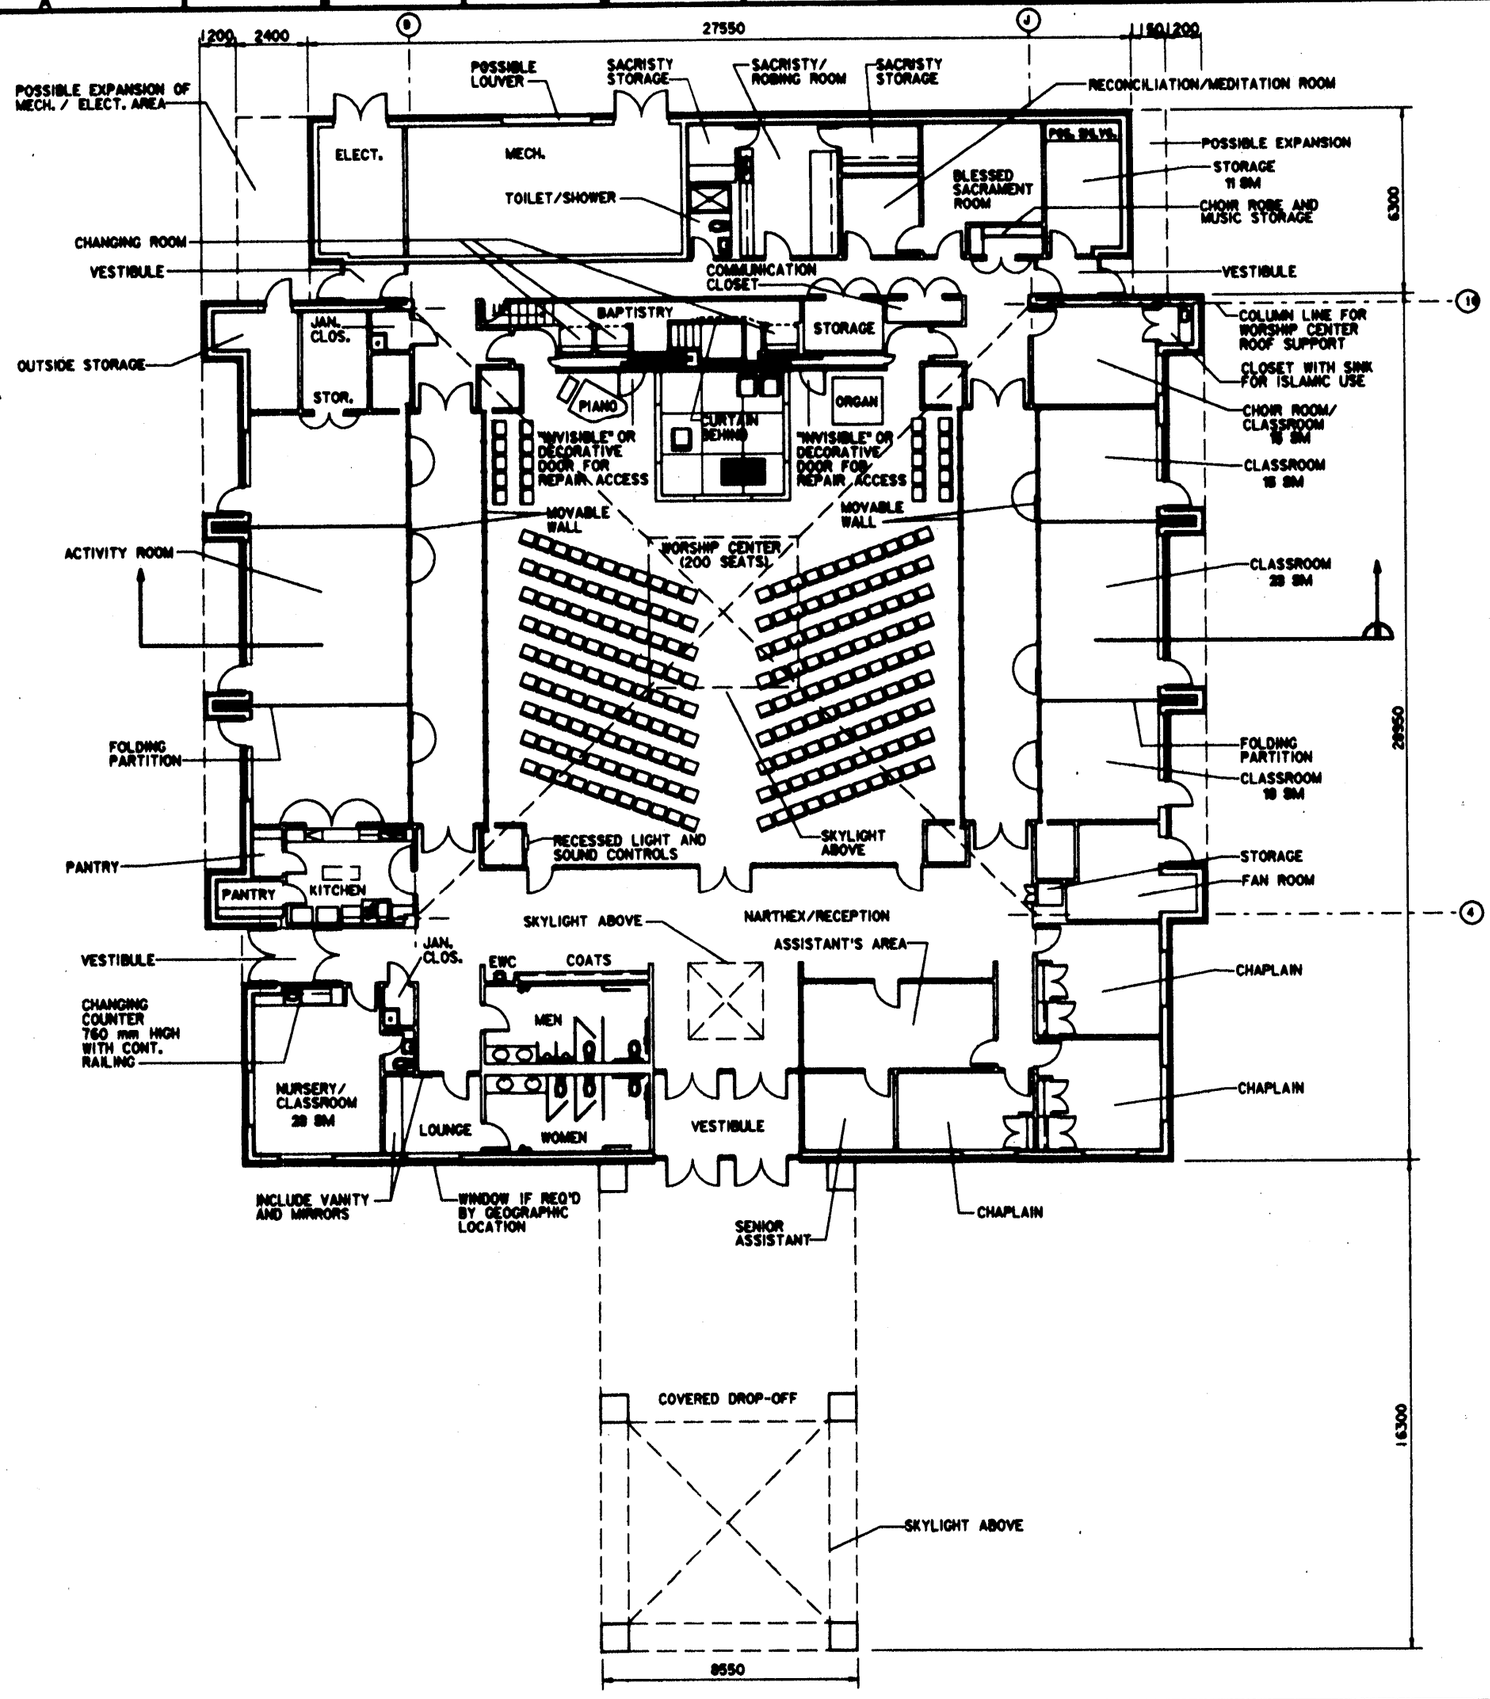

SCHEME A	FLOOR AREA (SQ. METERS)
WORSHIP AREAS	
NARTHEX / RECEPTION	110
WORSHIP CENTER	260
BAPTISTRY	13
CHANGING ROOMS: 2 @ 2.5 SM	5
WORSHIP SUPPORT AREAS	
SACRISTY / ROBING ROOM	15
SACRISTY STORAGE	7
BLESSED SACRAMENT ROOM	16
RECONCILIATION / MEDITATION ROOM	7
ADMINISTRATIVE AREAS	
CHAPLAIN'S OFFICES	15
	15
	11
ASSISTANT'S AREA	20
SENIOR ASSISTANT'S OFFICE	7
ACTIVITY SPACES /RELIGIOUS EDUCATION	
ACTIVITY ROOM	70
NURSERY / CLASSROOM (1)	23
CHOIR ROOM / CLASSROOM (1)	15
CLASSROOM 2 @ 18 SM	36
CLASSROOM 2 @ 9 SM	18
SUPPORT AREAS	
KITCHEN	14
PANTRY	5
RESTROOMS: 2 @ 15 SM	30
LOUNGE	7
TOILET / SHOWER	4
CHILD'S RESTROOM	2
STORAGE - WORSHIP CENTER	9
STORAGE - ACTIVITY CENTER	8
STORAGE - NARTHEX	1
OUTSIDE STORAGE	8
JANITOR'S CLOSET	1
COMMUNICATION CLOSET	1
MECHANICAL / ELECTRICAL ROOMS	65
VESTIBULE	12
CIRCULATION	125
STRUCTURE / MISCELLANEOUS	115
BELL TOWER	23
COVERED DROP-OFF: 50% OF 140 SM	70
TOTAL AREA	1169

NOTE:

SUGGESTED SEATING ARRANGEMENT SHOWN FOR ILLUSTRATION PURPOSES ONLY. THE PLAN ITSELF REPRESENTS DESIGN CRITERIA. WHILE IT MAY BE TEMPTING TO ELIMINATE PLAN FEATURES WHOSE PURPOSE IS NOT READILY APPARENT (SUCH AS THE DUAL PANTRIES IN THE KITCHEN), PLEASE REMEMBER THAT THEY PROBABLY DO HAVE A PURPOSE BASED ON REQUIREMENTS OF THE CHAPLAINCY, AND THAT ANY CHANGES FOR A SPECIFIC PROJECT MUST BE APPROVED BY AND COORDINATED WITH THE CHAPLAINCY HEADQUARTERS. PRELIMINARY GUIDANCE IS ALSO AVAILABLE THROUGH THE CENTER OF STANDARDIZATION REPRESENTATIVE ASSIGNED TO THIS FACILITY TYPE.

SCHEME A FLOOR PLAN - 200 SEATS

2 1 0 2 4 6 8

1:100 METERS

Sheet reference number: 3

Sheet 3 of 20