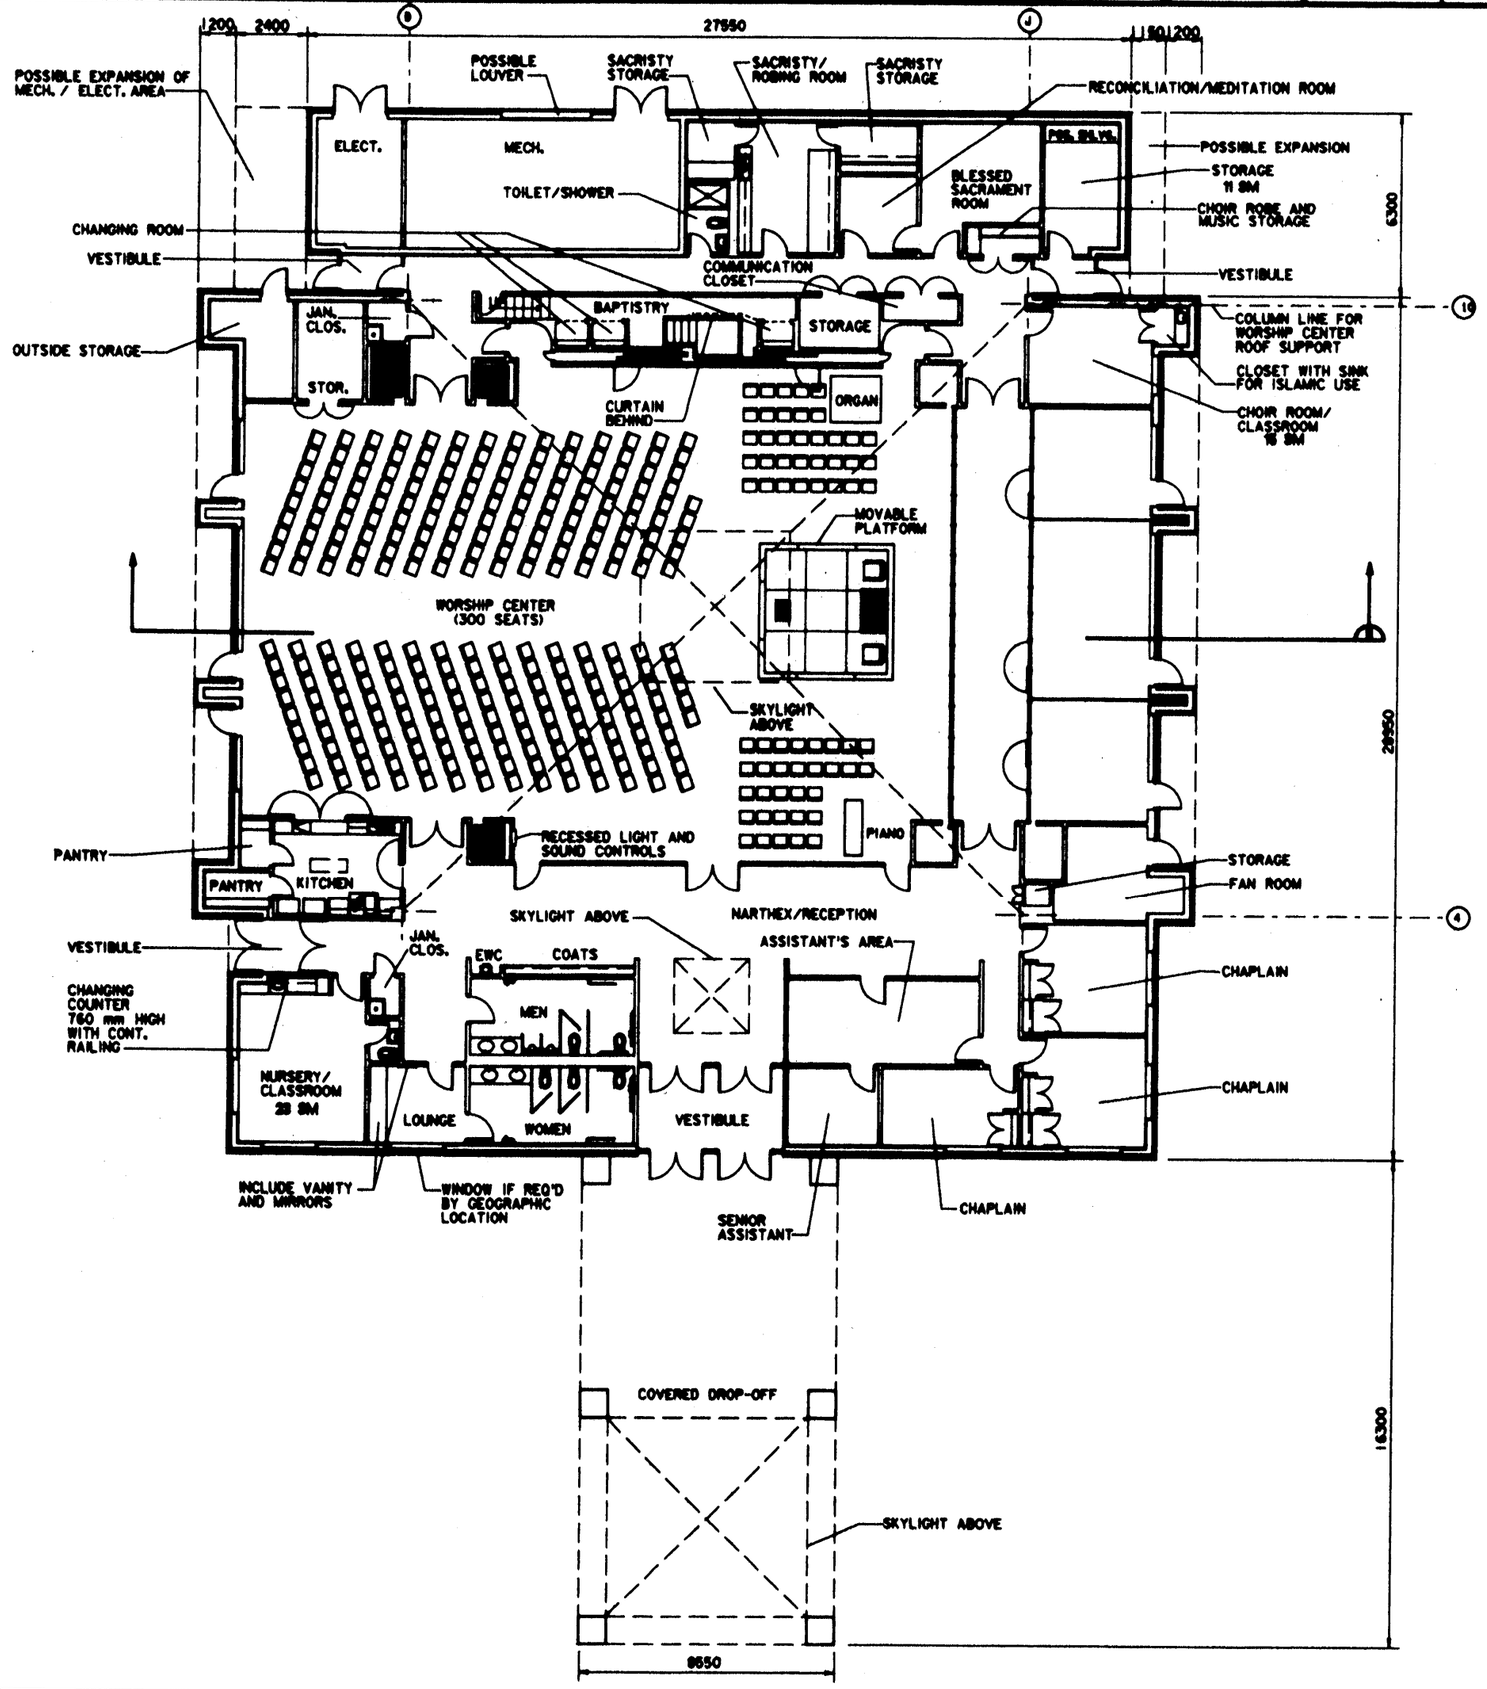

SCHEME A	FLOOR AREA (SQ. METERS)
WORSHIP AREAS	
NARTHEX / RECEPTION	110
WORSHIP CENTER	260
BAPTISTRY	13
CHANGING ROOMS: 2 @ 2.5 SM	5
WORSHIP SUPPORT AREAS	
SACRISTY / ROBING ROOM	15
SACRISTY STORAGE	7
BLESSED SACRAMENT ROOM	16
RECONCILIATION / MEDITATION ROOM	7
ADMINISTRATIVE AREAS	
CHAPLAIN'S OFFICES	15
	15
	11
ASSISTANT'S AREA	20
SENIOR ASSISTANT'S OFFICE	7
ACTIVITY SPACES /RELIGIOUS EDUCATION	
ACTIVITY ROOM	70
NURSERY / CLASSROOM (1)	23
CHOIR ROOM / CLASSROOM (1)	15
CLASSROOM: 2 @ 18 SM	36
CLASSROOM: 2 @ 9 SM	18
SUPPORT AREAS	
KITCHEN	14
PANTRY	5
RESTROOMS: 2 @ 15 SM	30
LOUNGE	7
TOILET / SHOWER	4
CHILD'S RESTROOM	2
STORAGE - WORSHIP CENTER	9
STORAGE - ACTIVITY CENTER	8
STORAGE - NARTHEX	1
OUTSIDE STORAGE	8
JANITOR'S CLOSET	1
COMMUNICATION CLOSET	1
MECHANICAL / ELECTRICAL ROOMS	65
VESTIBULE	12
CIRCULATION	125
STRUCTURE / MISCELLANEOUS	115
BELL TOWER	23
COVERED DROP-OFF: 50% OF 140 SM	70
TOTAL AREA	**1188**

NOTE:

SUGGESTED SEATING ARRANGEMENT SHOWN FOR ILLUSTRATION PURPOSES ONLY. THE PLAN ITSELF REPRESENTS DESIGN CRITERIA. WHILE IT CAN BE TEMPTING TO ELIMINATE PLAN FEATURES WHOSE PURPOSE IS NOT READILY APPARENT - SUCH AS THE DUAL PANTRIES IN THE KITCHEN, PLEASE REMEMBER THAT THEY PROBABLY DO HAVE A PURPOSE BASED ON REQUIREMENTS OF THE CHAPLAINCY, AND THAT ANY CHANGES FOR A SPECIFIC PROJECT MUST BE APPROVED BY AND COORDINATED WITH THE CHAPLAINCY HEADQUARTERS. PRELIMINARY CHANGES IS ALSO AVAILABLE THROUGH THE CENTER OF ENGINEERING REPRESENTATIVE ASSIGNED TO THIS FACILITY TYPE.

SCHEME A FLOOR PLAN - 300 SEATS

2 1 0 2 4 6 8

1:100 METERS

Sheet reference number: 4

Sheet 4 of 20