NOTE:

WHEN DEVELOPING THE CEILING DETAILING AND MATERIALS SELECTION IN THE WORSHIP CENTER, THE ACTIVITY CENTER, AND THE OTHER ADJACENT "EXPANDED SEATING" AREAS, REMEMBER THAT THE GOAL IS TO CREATE A VISUAL CONTINUITY THROUGHOUT, SO THAT A PERSON SEATED IN ANY PORTION OF THE EXPANDED SPACE WILL VISUALLY RECOGNIZE THAT THEY ARE PART OF A SINGLE WHOLE UNIT. HENCE THE USE OF GLASS AND TIGHT DETAILING AT THE SUPPORT LINE FOR THE MOVABLE WALLS SO THAT THE CENTRAL HIGH VOLUME OF SPACE IS VISIBLE FROM, AND APPEARS TO FLOW INTO, THE ADJACENT SPACES TO THE GREATEST EXTENT POSSIBLE.

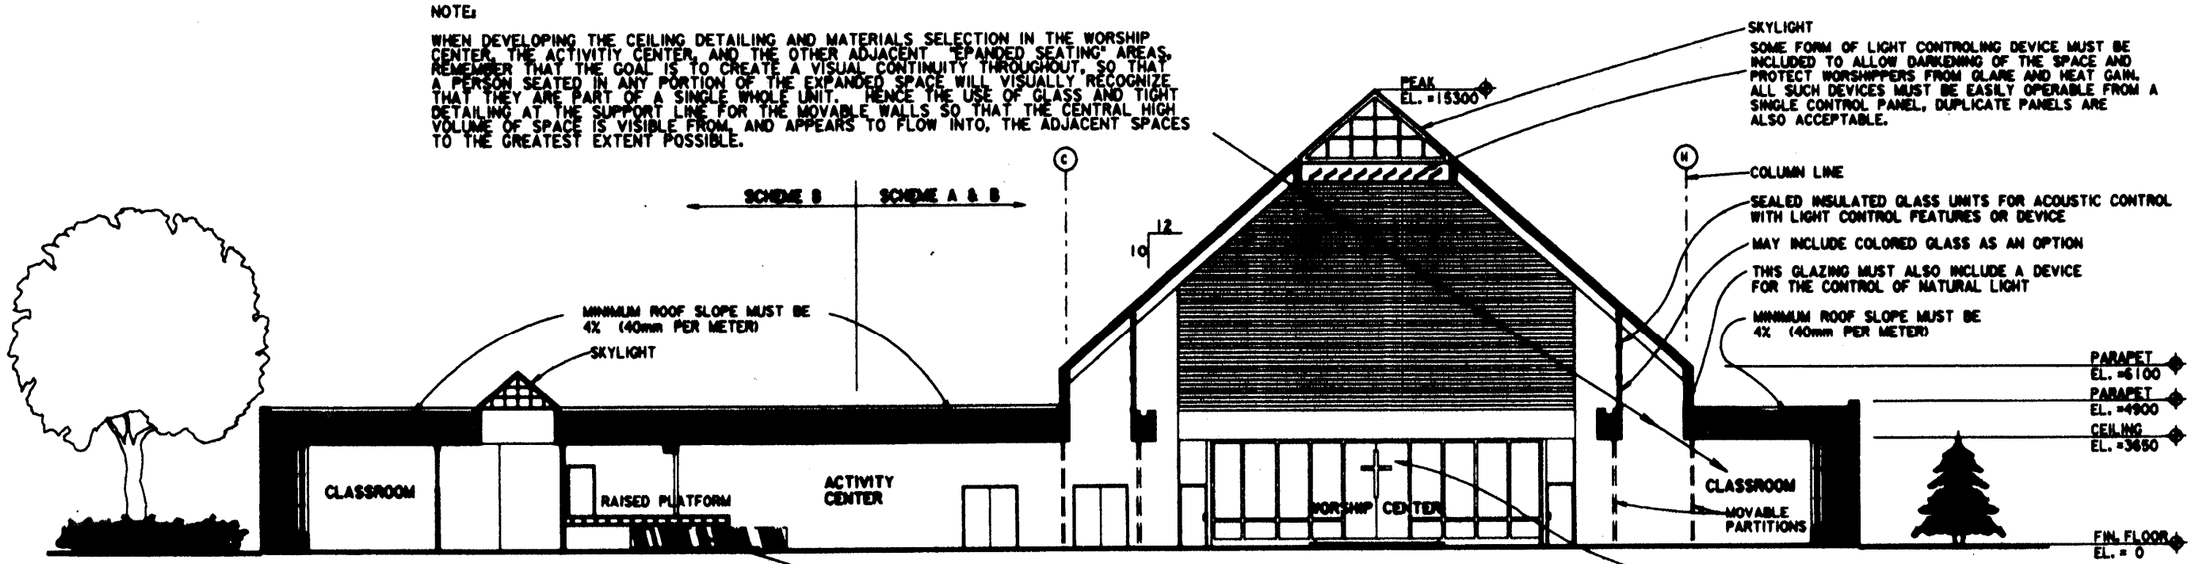

LONGITUDINAL BUILDING SECTION B - SCHEME A & B

2 1 0 2 4 6 8
1:100 METERS

NOTE:

THE RAISED PLATFORM IN THE ACTIVITIES CENTER SHALL BE DESIGNED ACCORDING TO APPLICABLE CRITERIA FOR SUCH DEVICES. THE HEIGHT, CONSTRUCTION, AND APPEARANCE FEATURES SHALL BE COORDINATED TO PROVIDE FOR THE UNDERPLATFORM STORAGE OF CHAIRS, TABLES, ETC. WHEN THESE ITEMS ARE NOT BEING USED IN THE ROOM. THIS COORDINATION SHALL INCLUDE THE PROVISION OF ROLLING SUPPORT FRAMES, FIRE PROTECTION FEATURES, SECURITY OF STORED ITEMS AND PROTECTION OF ADJACENT FINISHES. THE LOW CEILING PORTION OF THE PLATFORM AREA SHALL RECEIVE A "FINISHED" CEILING, LIGHTING AND AIR VENTILATING GRILLS. IF SPECIAL FEATURES ARE INCLUDED THEY SHALL BE INTEGRATED INTO THE CEILING. THIS SPACE SHALL ALSO BE PROTECTED FROM EQUIPMENT NOISE.

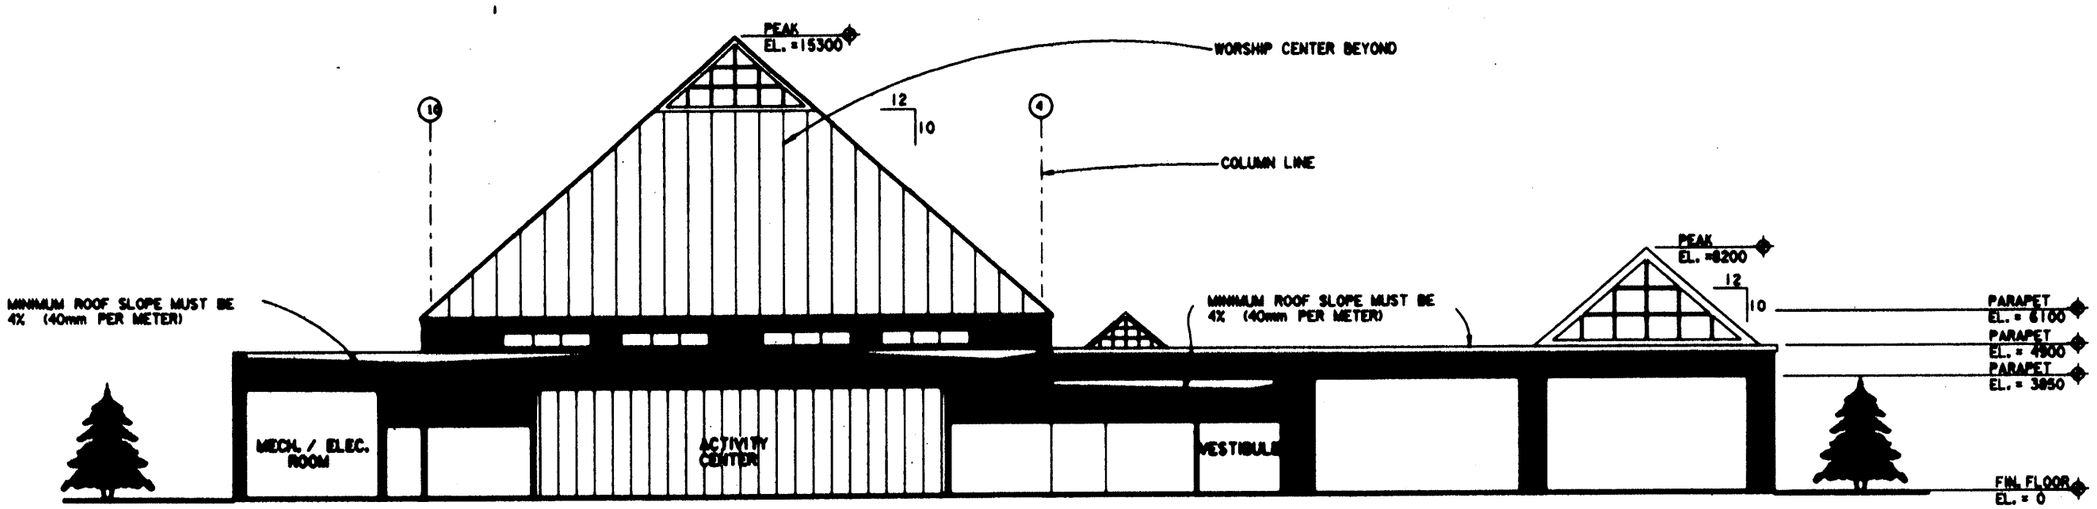

TRANSVERSE BUILDING SECTION A - SCHEME A & B

2 1 0 2 4 6 8
1:100 METERS

US Army Corps of Engineers
Omaha District

Sheet reference number:
6
Sheet 6 of 25