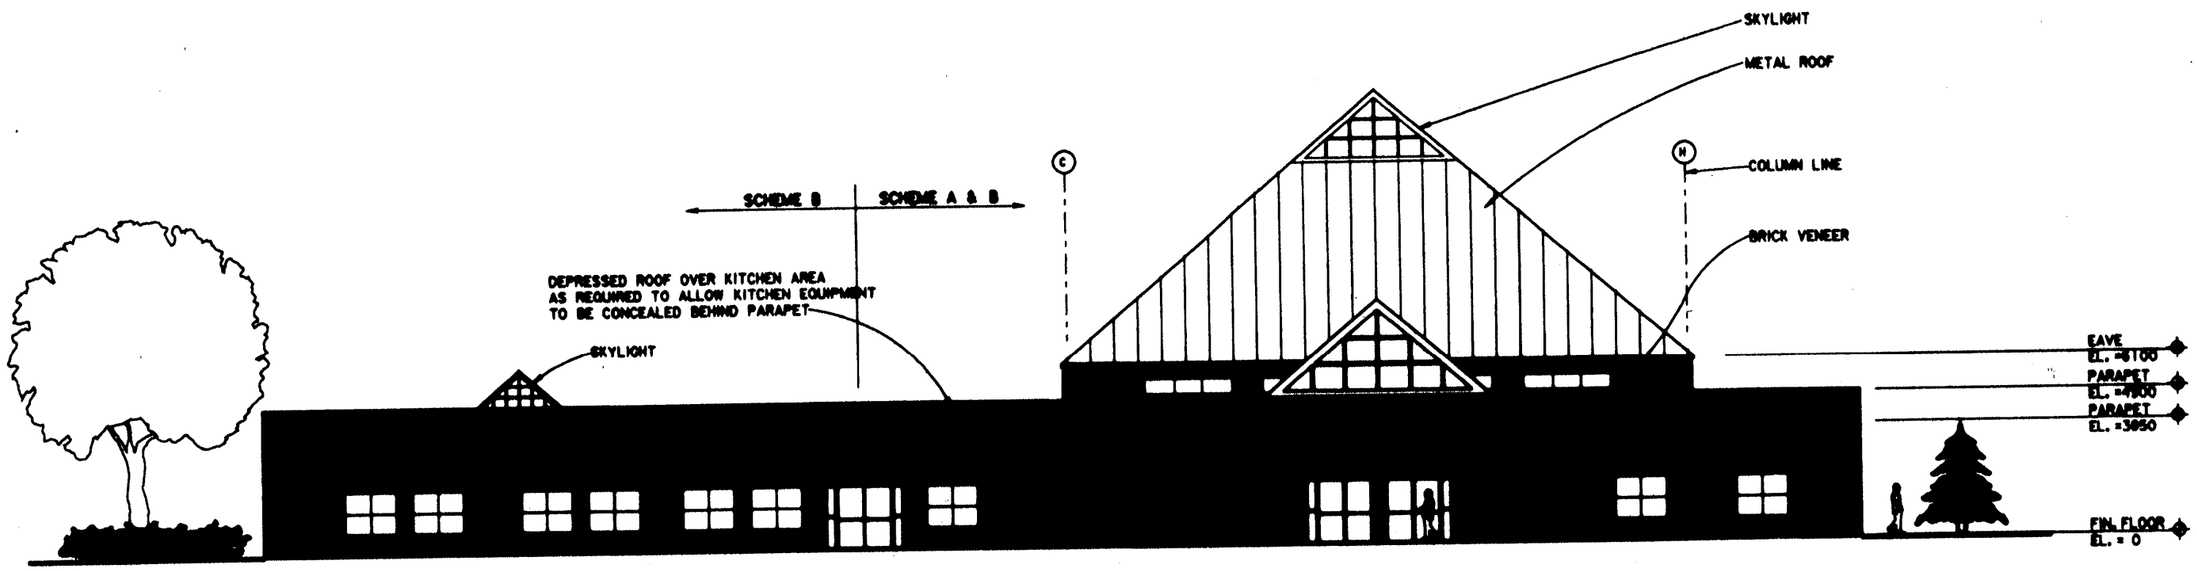

ENTRY ELEVATION - SCHEME B (SCHEME A SIMILAR)

2 1 0 2 4 6 8
1:100 METERS

NOTE:

THE PROPORTIONS OF THE VARIOUS BUILDING PIECES HAVE BEEN CAREFULLY PLANNED FOR THE BEST VISUAL EFFECT. AVOID CHANGING WALL HEIGHTS, ETC., WHEN DEVELOPING A SPECIFIC PROJECT.

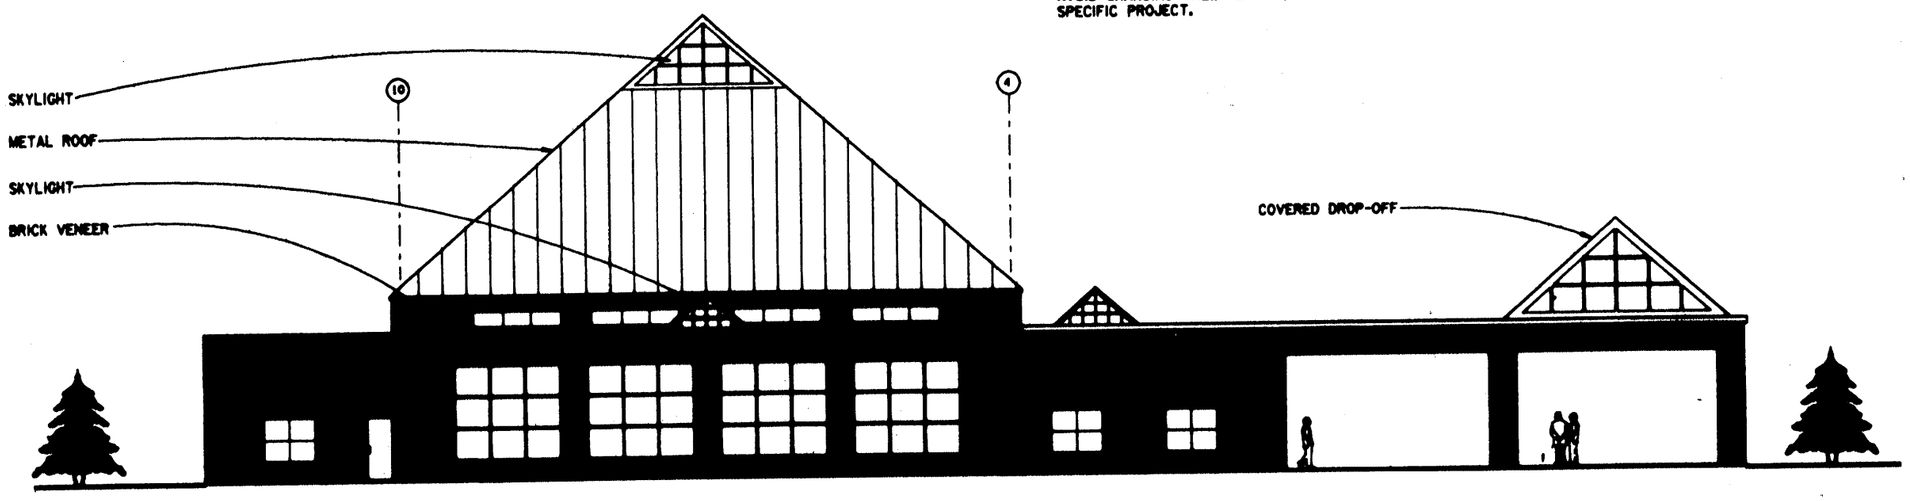

SIDE ELEVATION - SCHEME B (SCHEME A SIMILAR)

2 1 0 2 4 6 8
1:100 METERS

Sheet reference number:
7
Sheet 7 of 20