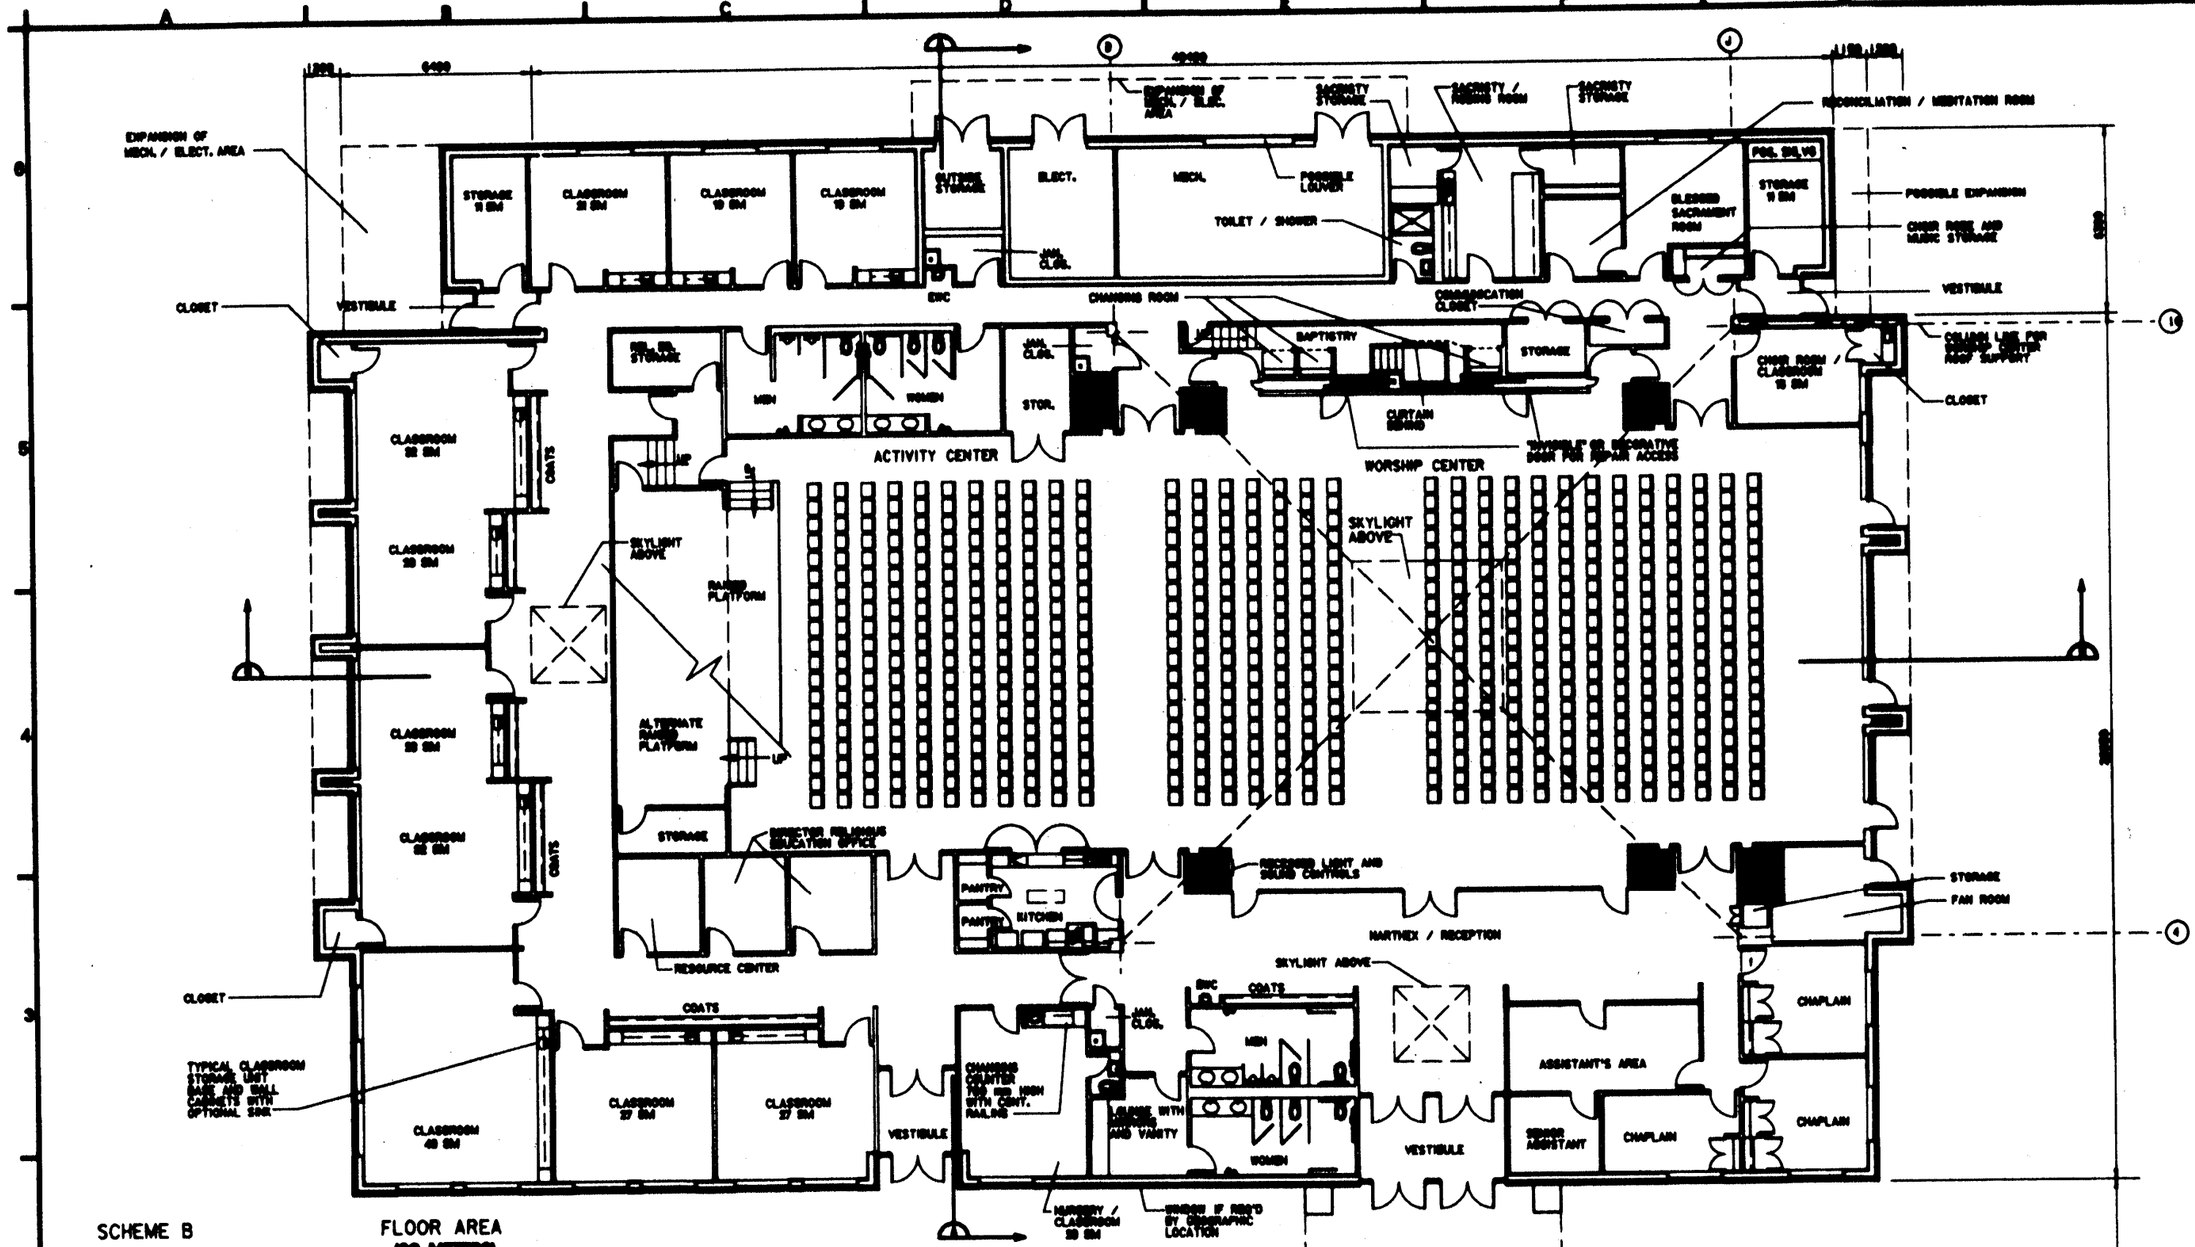

SCHEME B

FLOOR AREA
(SQ. METERS)

WORSHIP AREAS	
NARTHEX / RECEPTION	110
WORSHIP CENTER	260
BAPTISTRY	13
CHANGING ROOMS: 2 @ 2.5 SM	5
WORSHIP SUPPORT AREAS	
SACRISTY / ROBING ROOM	15
SACRISTY STORAGE	7
BLESSED SACRAMENT ROOM	16
RECONCILIATION / MEDITATION ROOM	7
ADMINISTRATIVE AREAS	
CHAPLAIN'S OFFICES	15
	15
	11
ASSISTANT'S AREA	20
SENIOR ASSISTANT'S OFFICE	7
OFFICES (DIRECTORS OF RELIGIOUS EDUCATION): 2 @ 9 SM	18
RESOURCE CENTER	9
ACTIVITY SPACES /RELIGIOUS EDUCATION	
ACTIVITY CENTER	190
RAISED PLATFORM	62
NURSERY / CLASSROOM (1)	23
CHOIR ROOM / CLASSROOM (1)	15
CLASSROOM: 2 @ 18 SM	36
CLASSROOM: 2 @ 9 SM	18
CLASSROOM (1)	46
CLASSROOM: 2 @ 32 SM	64
CLASSROOM: 2 @ 27 SM	54
CLASSROOM: 2 @ 23 SM	46
CLASSROOM: 3 @ 19 SM	57
SUPPORT AREAS	
KITCHEN	14
PANTRY	5
RESTROOMS: 2 @ 15 SM	30
LOUNGE	7
RESTROOMS: 2 @ 16 SM	32
TOILET / SHOWER	4
CHILD'S RESTROOM	2
STORAGE - ADMIN. AREA	8
STORAGE - WORSHIP CENTER	9
STORAGE - ACTIVITY CENTER	10
STORAGE - ACTIVITY CENTER	6
STORAGE - RELIGIOUS ED.	8
STORAGE - NARTHEX	1
OUTSIDE STORAGE	7
JANITOR'S CLOSET	3
JANITORS CLOSET	1
JANITORS CLOSET	1
COMMUNICATION CLOSET	1
MECHANICAL / ELECTRICAL ROOMS	70
VESTIBULE	12
VESTIBULE	7
CIRCULATION	240
STRUCTURE / MISCELLANEOUS	140
BELL TOWER	23
COVERED DROP-OFF: 50% OF 140 SM	70
TOTAL AREA	**1676**

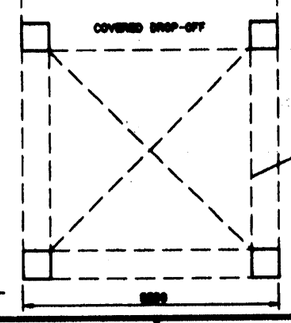

SUGGESTED SEATING ARRANGEMENT SHOWN FOR ILLUSTRATION PURPOSES ONLY.

SCHEME B FLOOR PLAN - 600 SEATS
MOVABLE WALLS IN OPEN POSITION

2 1 0 2 4 6 8
1:400 METERS

Sheet reference number:
9
Sheet 9 of 20